

North-East Elevation



South-East Elevation

PROPOSAL

It is proposed that a lounge area be created to serve as an extension to the dining area + seating area.

MATERIALS


Roof Lanterns :-
Aluminium roof lanterns finished in black.

Eaves :-
Black painted timber fascia board to compliment elevation of existing building.

Rainwater Goods :-
Black plastic gutters fixed into galvanized rise and fall brackets.
Black plastic downpipes clipped to wall face.

Walls :-
Coursed natural stone to match adjecent building.

Doors :-
Aluminium folding-sliding doors to be finished in black to compliment elevation of existing building

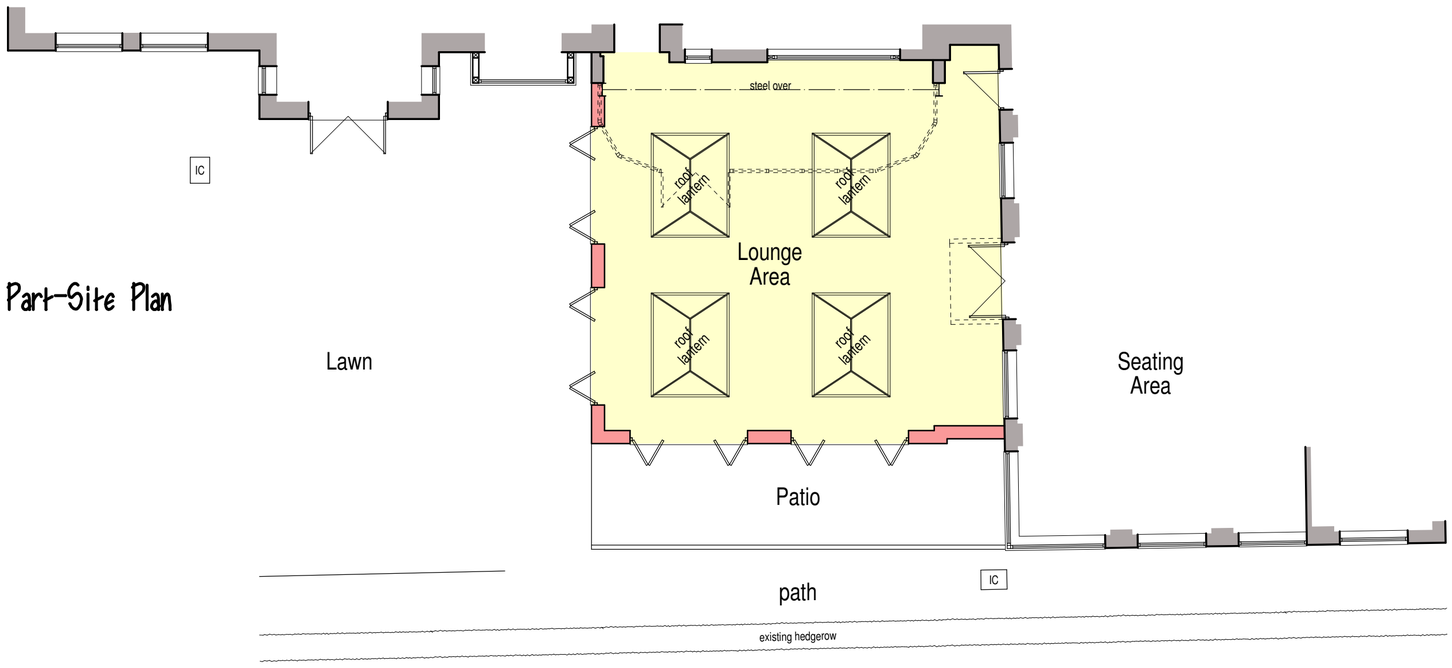

Part-Site Plan

0.0m 1.0m 2.0m 3.0m 4.0m 5.0m

scale bar @ 1:100

Mr Greene

PROPOSED EXTENSION TO
ROCK-COTTAGE NURSING HOME,
BREACH RD, BROWN EDGE,
STOKE ON TRENT, ST6 8TR

PLANNING PROPOSAL
PART-SITE PLAN + ELEVATIONS

Date	Sheet	Scale
APRIL 2017	A2	1:100
Drg No.	Rev.	Drawn
2017-2221-02	A	NAW

A - 27/09/2017 - TITLE SHEET TEXT UPDATED. MATERIAL AND PROPOSAL NOTES ADDED.

SAMMONS Architectural LIMITED
Chartered Institute of Architectural Technologists Registered Practice
10 Cawdry Buildings, Fountain Street, Leek. ST13 6JP
Telephone: 01538 386002
E-mail: info@sammonsltd.co.uk
Web: www.sammonsltd.co.uk

This drawing is copyright.
All dimensions must be checked prior to commencement.