
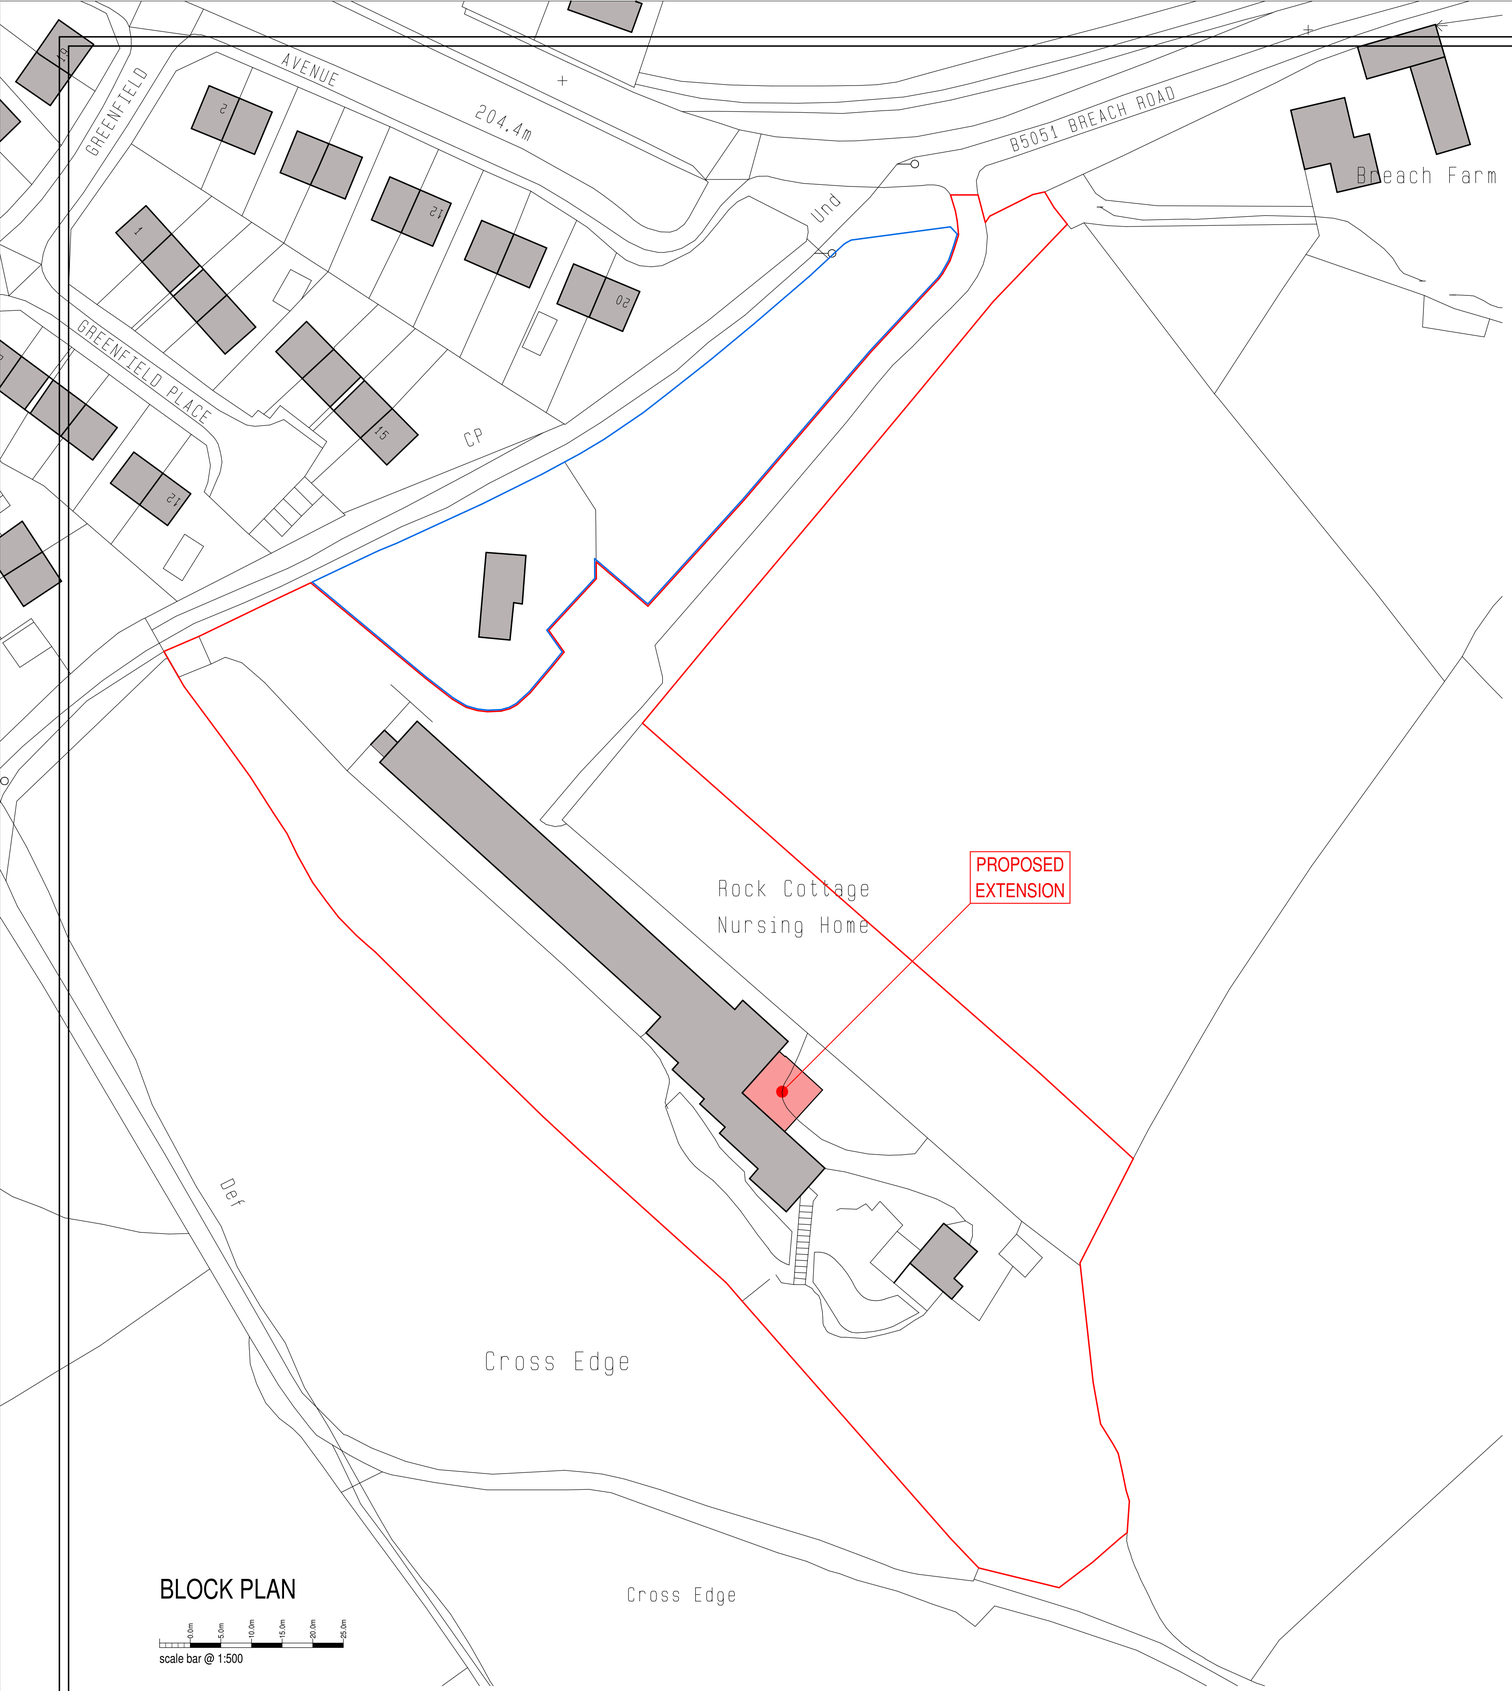


BLOCK PLAN

0.0m 5.0m 10.0m 15.0m 20.0m 25.0m

scale bar @ 1:500

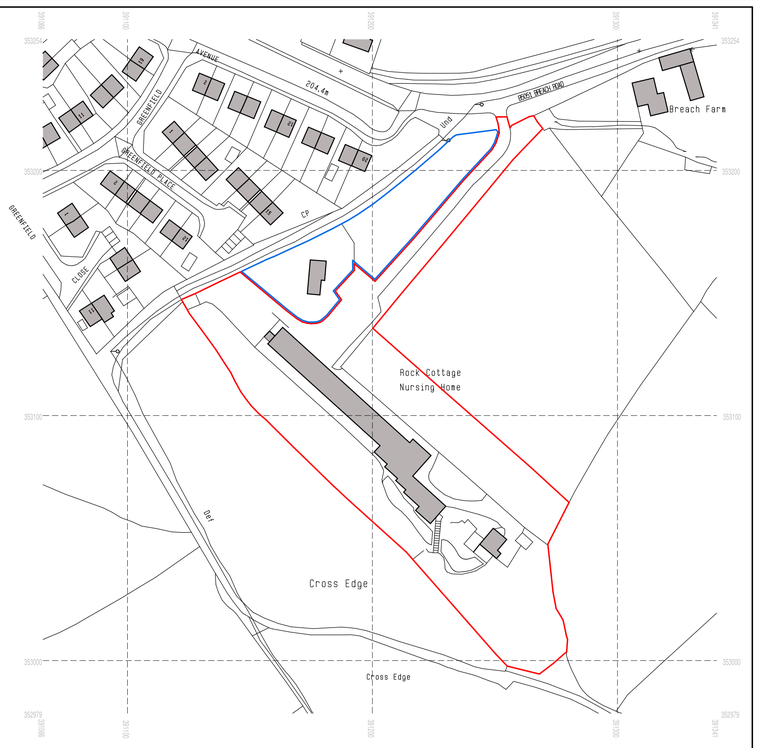

LOCATION PLAN

0.0m 10.0m 20.0m 30.0m 40.0m 50.0m

scale bar @ 1:1250

Serial number: 124601

© Crown copyright and database right 2017
Ordnance Survey licence 100048957

Mr Greene

PROPOSED EXTENSION TO
ROCK-COTTAGE NURSING HOME,
BREACH RD, BROWN EDGE,
STOKE ON TRENT, ST6 8TR

PLANNING PROPOSAL
LOCATION + BLOCK PLAN

Date	Sheet	Scale
SEPT 2017	A1	1:1250 + 1:500
Drg No.	Rev.	Drawn
2017-2221-03	–	NAW

SAMMONS LIMITED Architectural
Chartered Institute of Architectural Technologists Registered Practice
10 Cawdry Buildings, Fountain Street, Leek. ST13 6JP
Telephone: 01538 386002
E-mail: info@sammonsltd.co.uk
Web: www.sammonsltd.co.uk

This drawing is copyright.
All dimensions must be checked prior to commencement.