

Scale 1:50

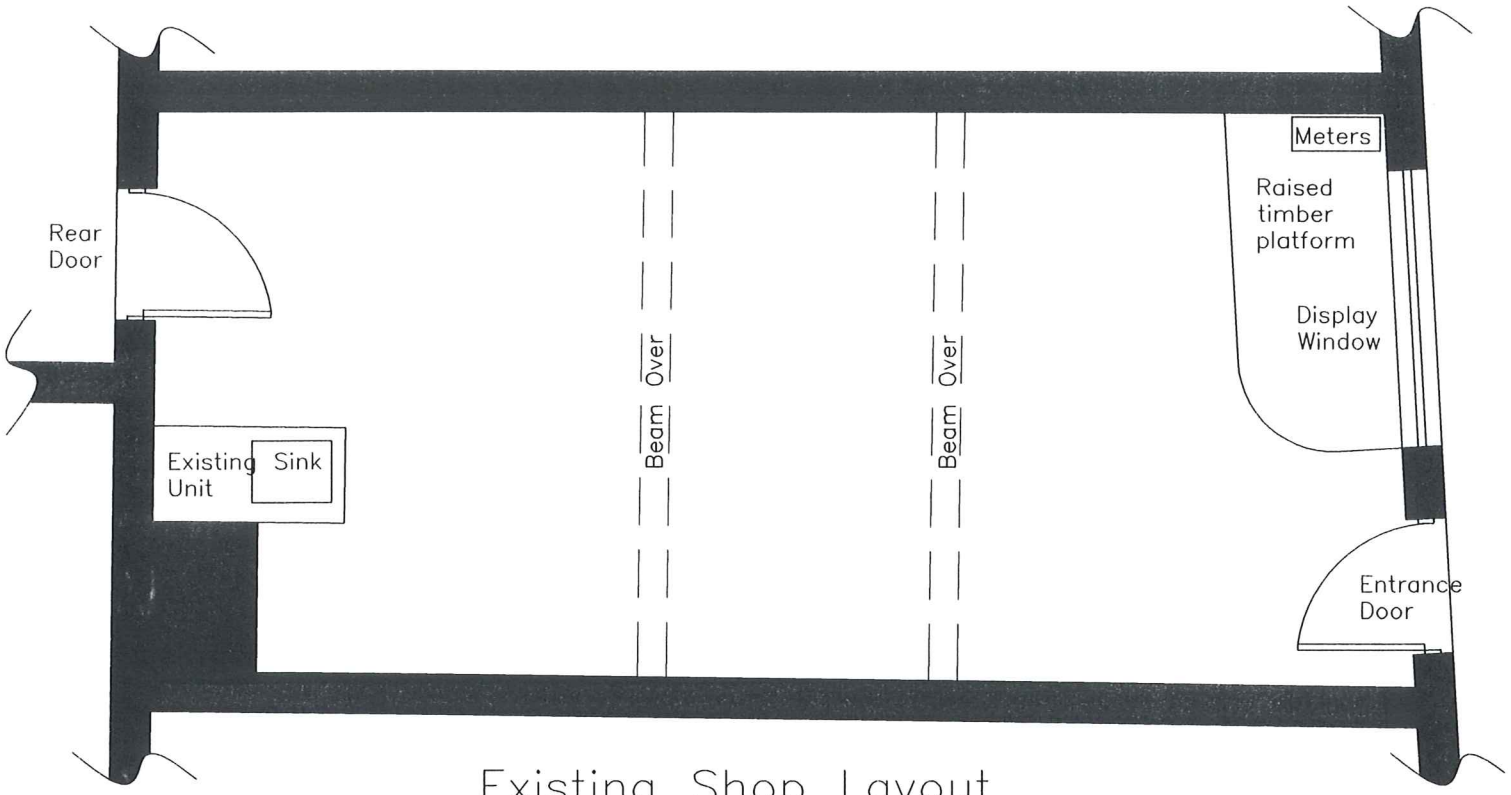

Existing Shop Layout

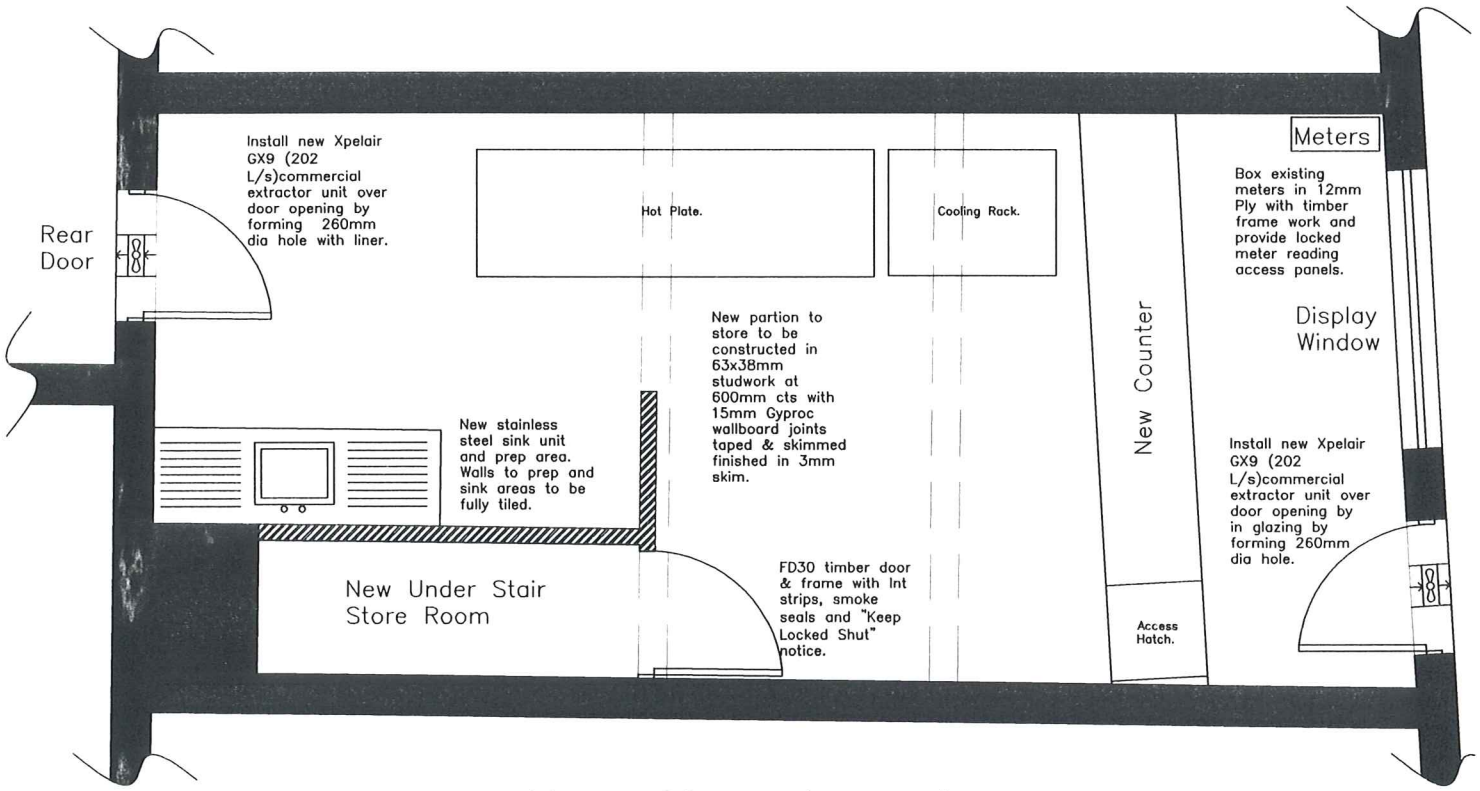

New Shop Layout

10/00010 FUL
- 2 FEB 2010 - SMDC

Re: Change of use from former shop to Oatcake Outlet
At: 48 Cheadle Rd, Forsebrook, Staffordshire. ST11 9BX