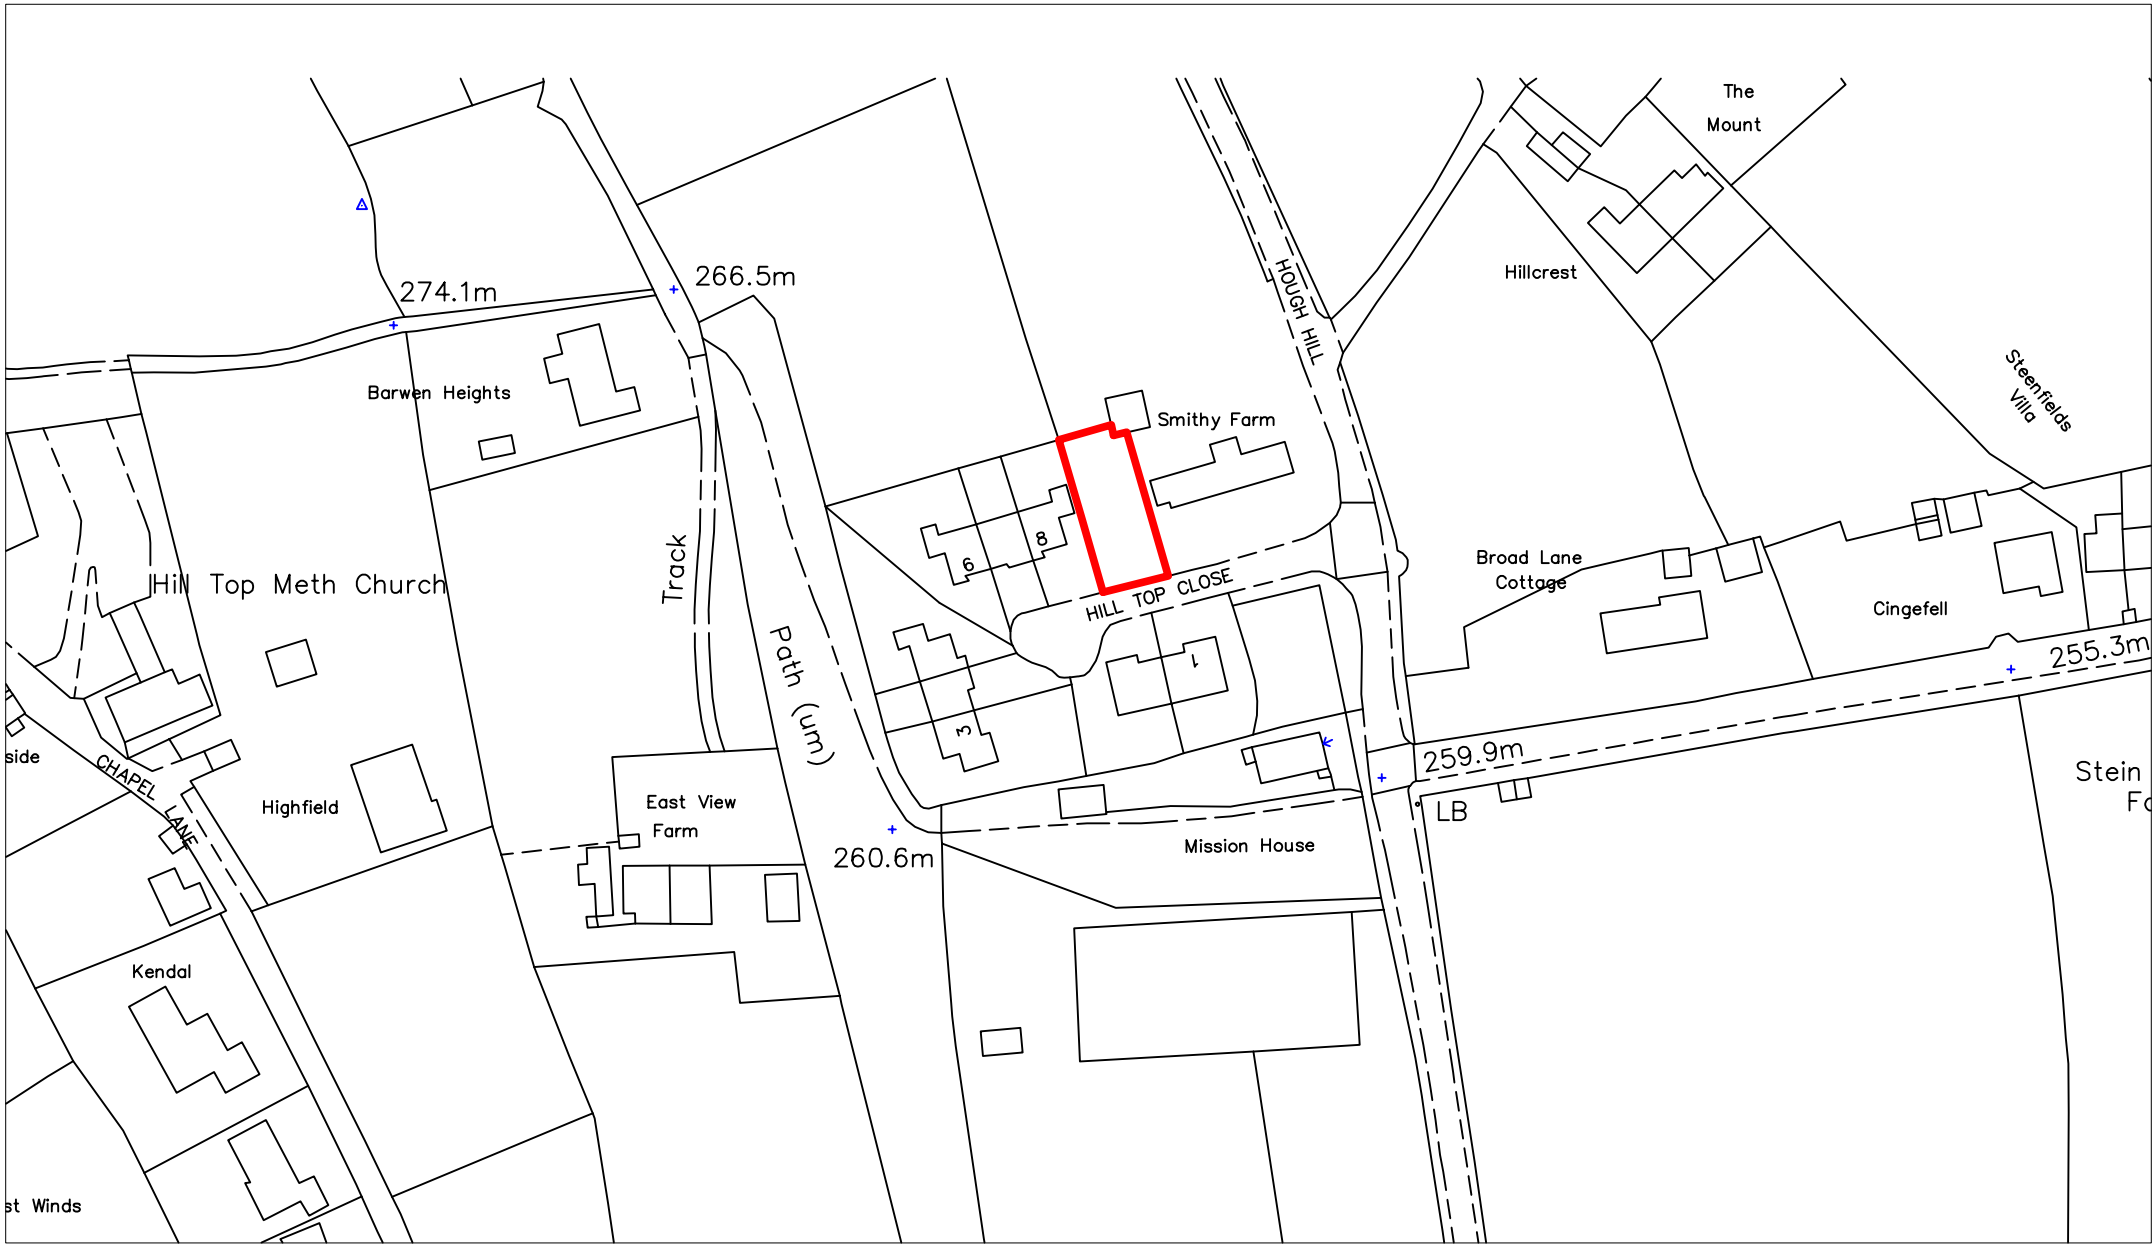

INDICATIVE SITE PLAN AT SMITHY FARM, HILL TOP, BROWN EDGE. LOCATION PLAN

N

Drawing No. 659-1 **Scale - 1:1250** **Paper size: A4** **Date:15 September 2017**

KEN WAINMAN ASSOCIATES Ltd, 31A St. Edward Street, Leek, Staffs, ST13 5DN