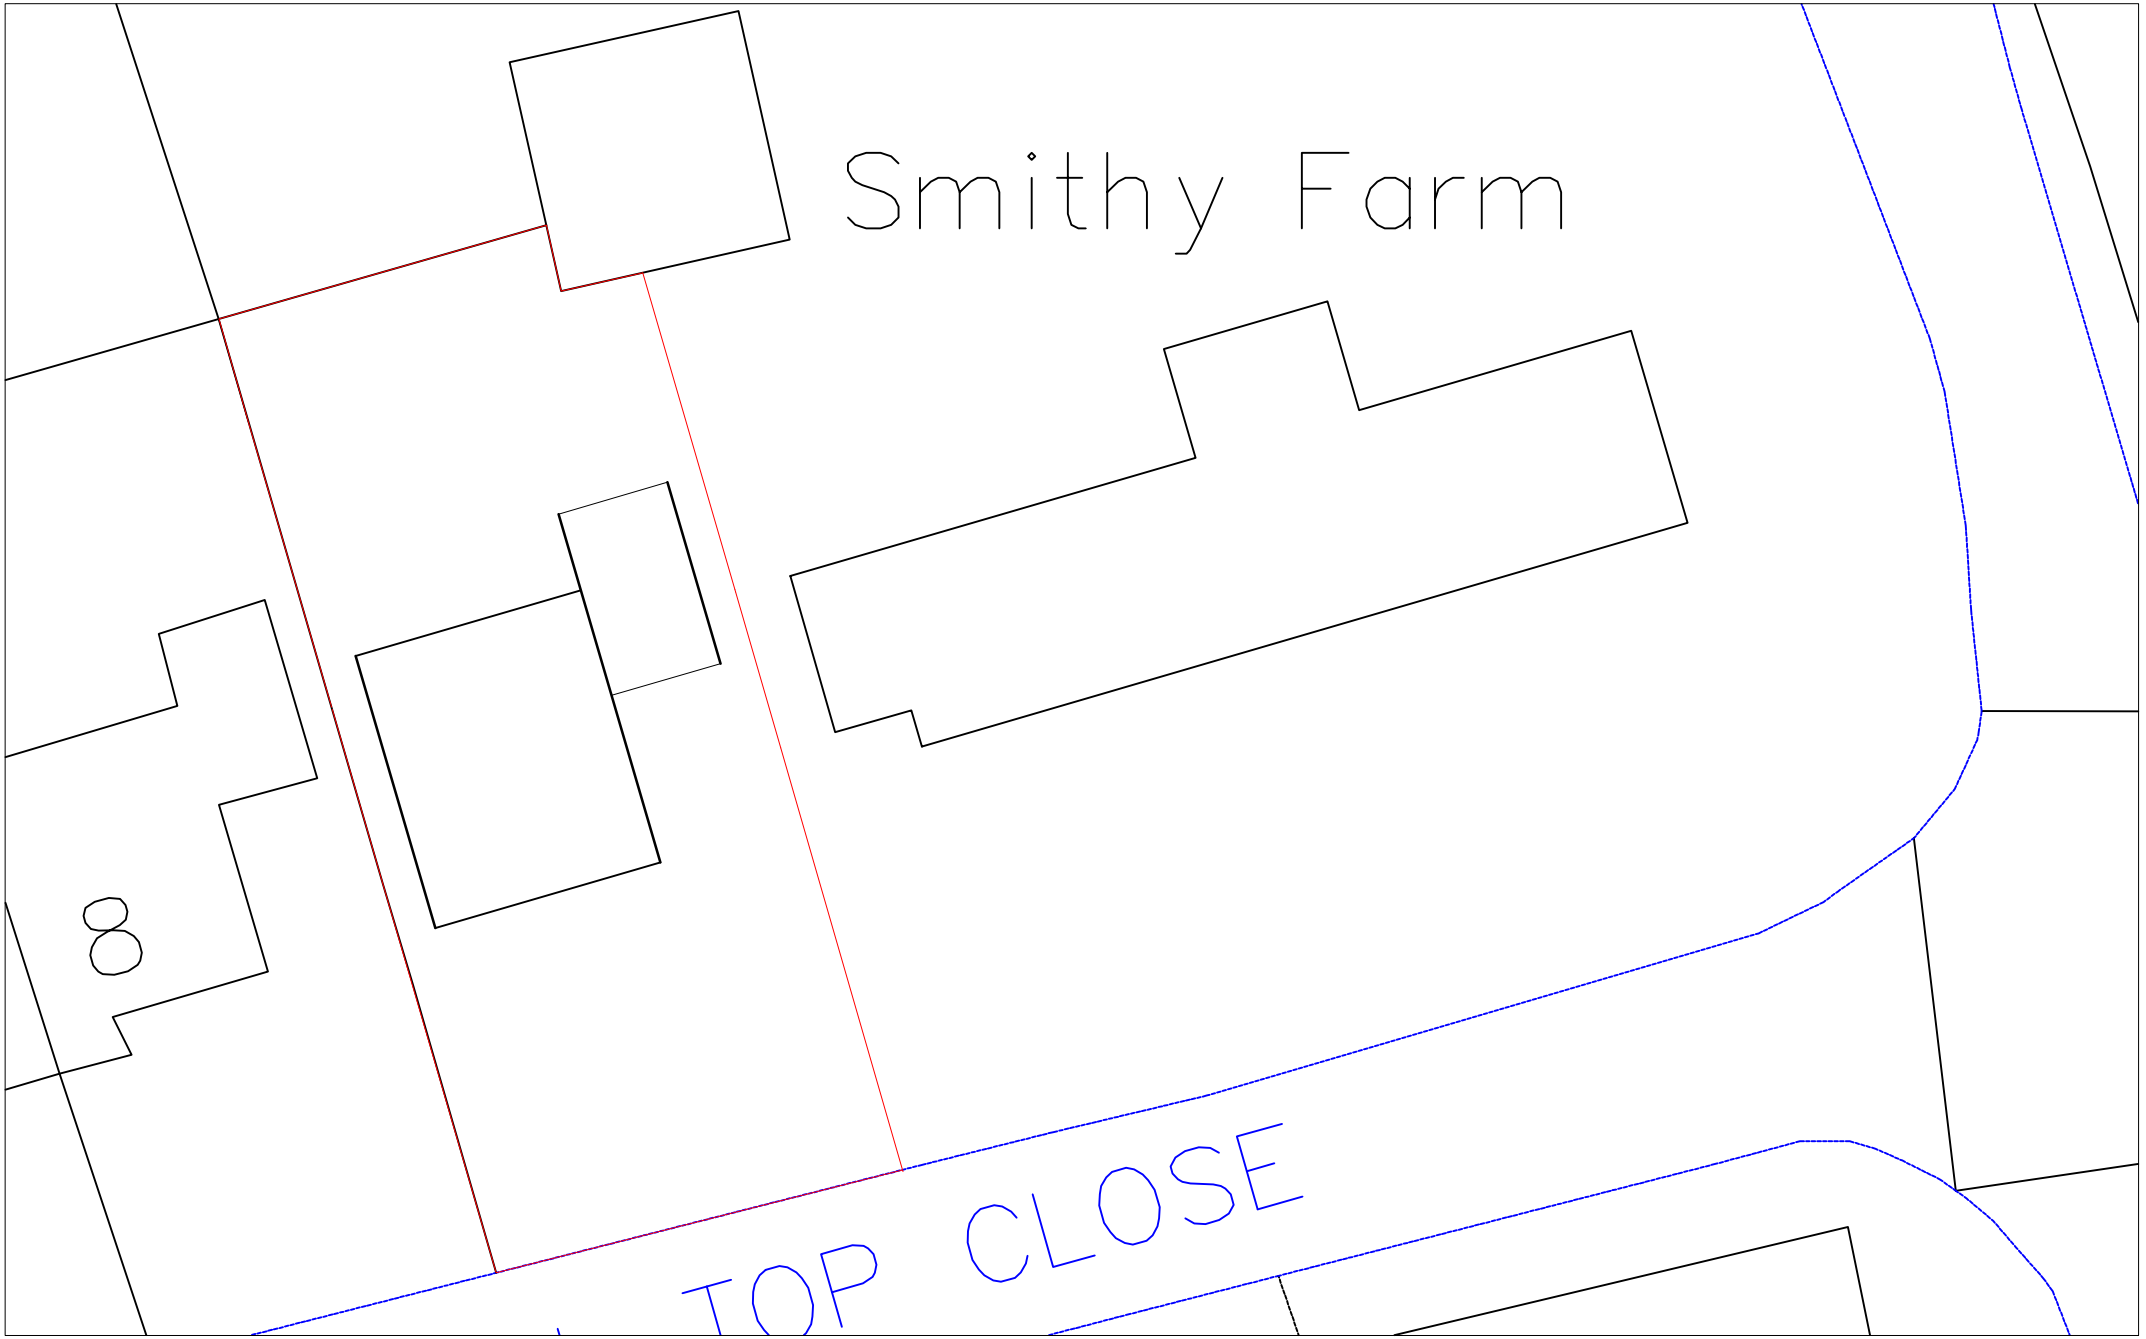

INDICATIVE SITE PLAN - SMITHY FARM, HILLTOP

Drawing No. 659-2 Rev A **Scale - 1:200** **Paper size: A4** **Date: 25 September 2017**

KEN WAINMAN ASSOCIATES LTD, 31A St. Edward Street, Leek, Staffs, ST13 5DN