




FIRST FLOOR PLAN

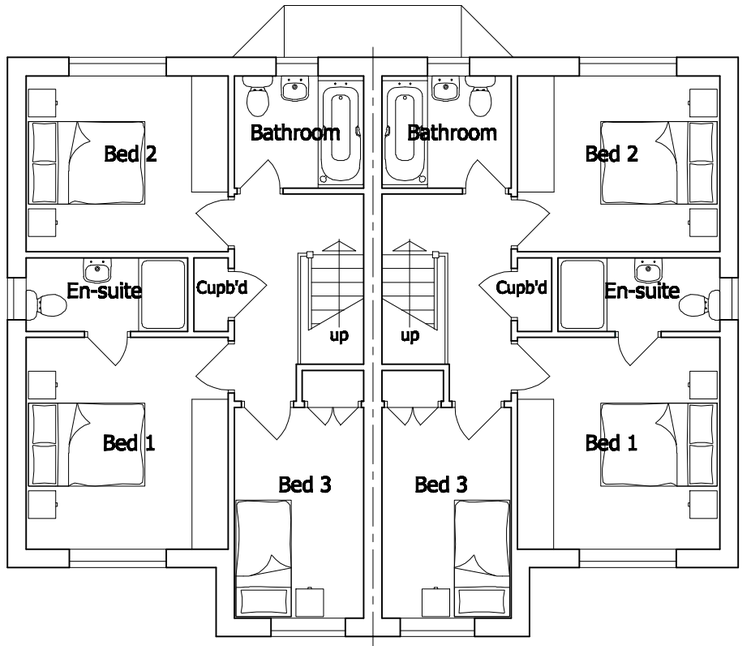

FRONT ELEVATION

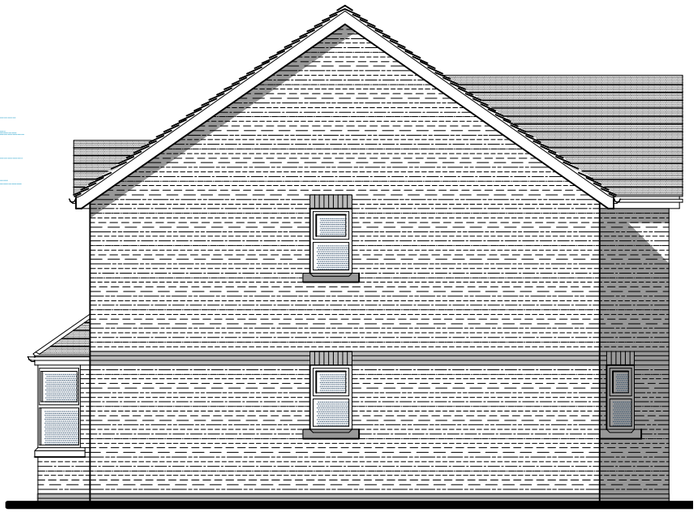


SIDE ELEVATION

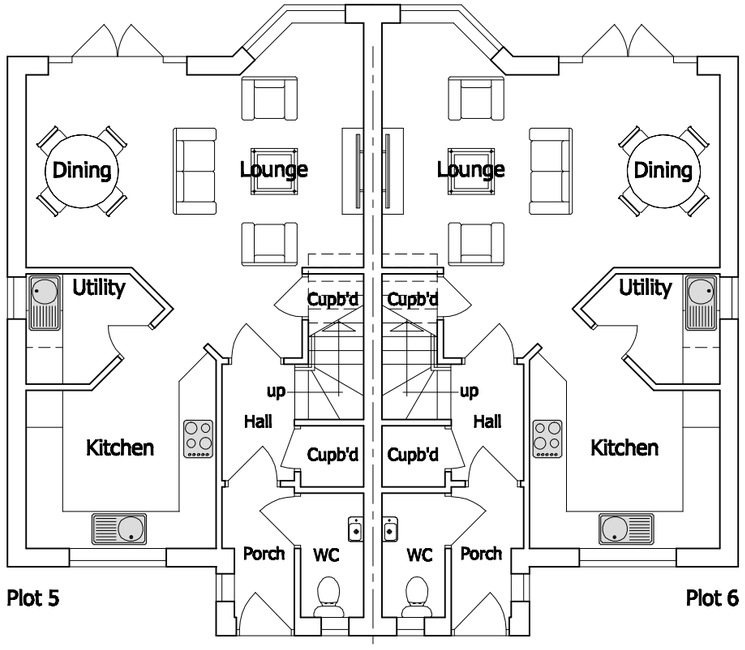

GROUND FLOOR PLAN



REAR ELEVATION

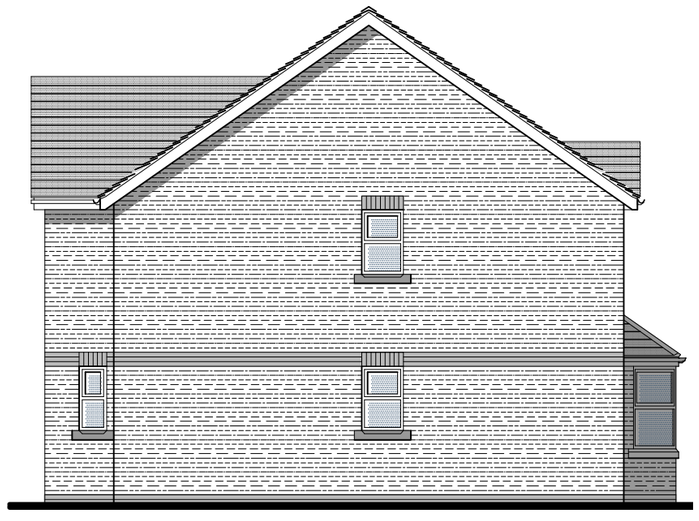

SIDE ELEVATION

0m 1 2 3 4 5m 6 7 8 9 10m

SCALE 1 : 100

V W B A R C H I T E C T S
35 West Street, Congleton, Cheshire, CW12 1JN tel: 01260 272891 e:-mail admin@vwbarchitects.co.uk

CLIENT

Mr Inderjit Garcha

PROJECT

Residential Development at 'The Homestead', John Street Biddulph. ST8 6BB

SCALE	TITLE	DRG. No.
1/100 @ A3	Plots 5 and 6	3844/16
		DATE May 2017 / REV