



FIRST FLOOR PLAN

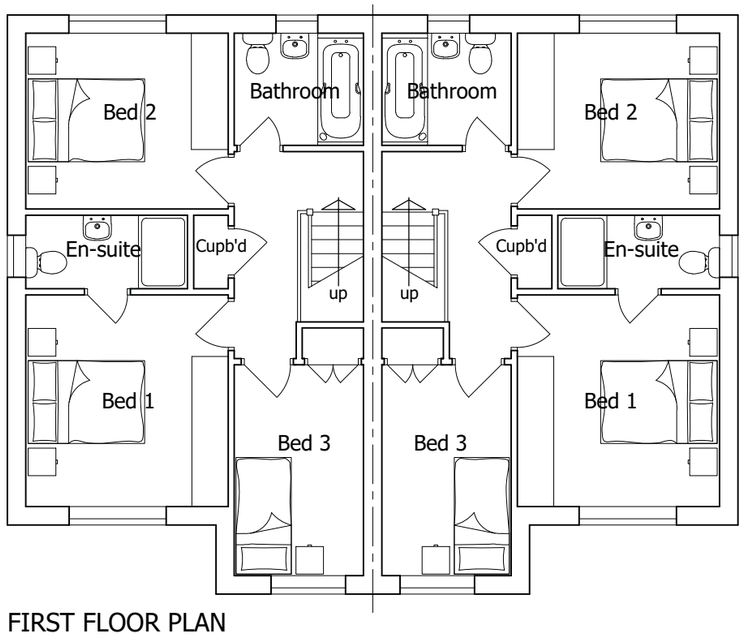

FRONT ELEVATION



SIDE ELEVATION

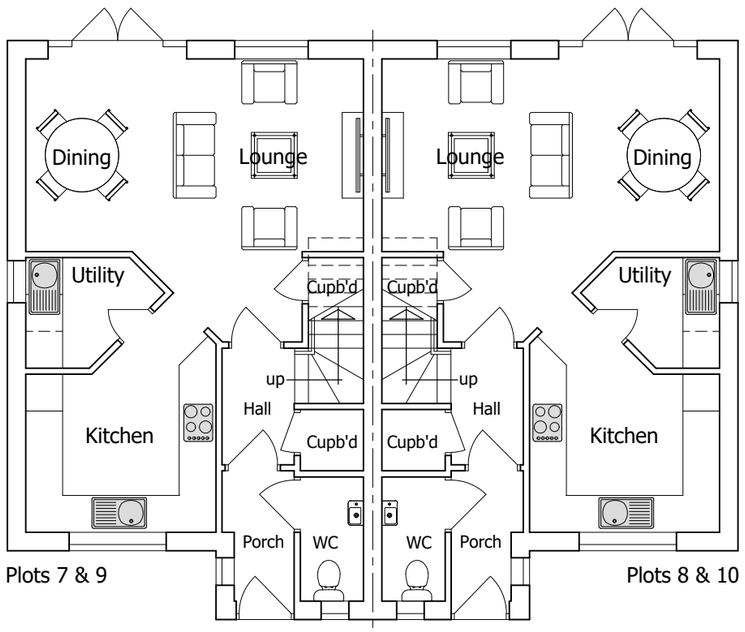


Plots 7 & 9

Plots 8 & 10

GROUND FLOOR PLAN



REAR ELEVATION

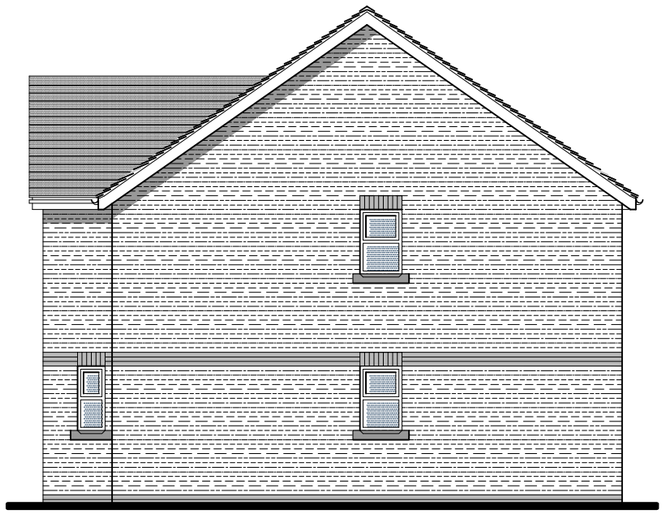

SIDE ELEVATION

0m 1 2 3 4 5m 6 7 8 9 10m

SCALE 1 : 100

Rev A. Drawing title amended. Sept 2017.

V W B A R C H I T E C T S

35 West Street, Congleton, Cheshire, CW12 1JN tel: 01260 272891 e:-mail admin@vwbarchitects.co.uk

CLIENT

Mr Inderjit Garcha

PROJECT

Residential Development at 'The Homestead', John Street Biddulph. ST8 6BB

SCALE 1/100 @ A3

TITLE

Plots 7 to 10

DRG. No. 3844/17

DATE May 2017

REV A