

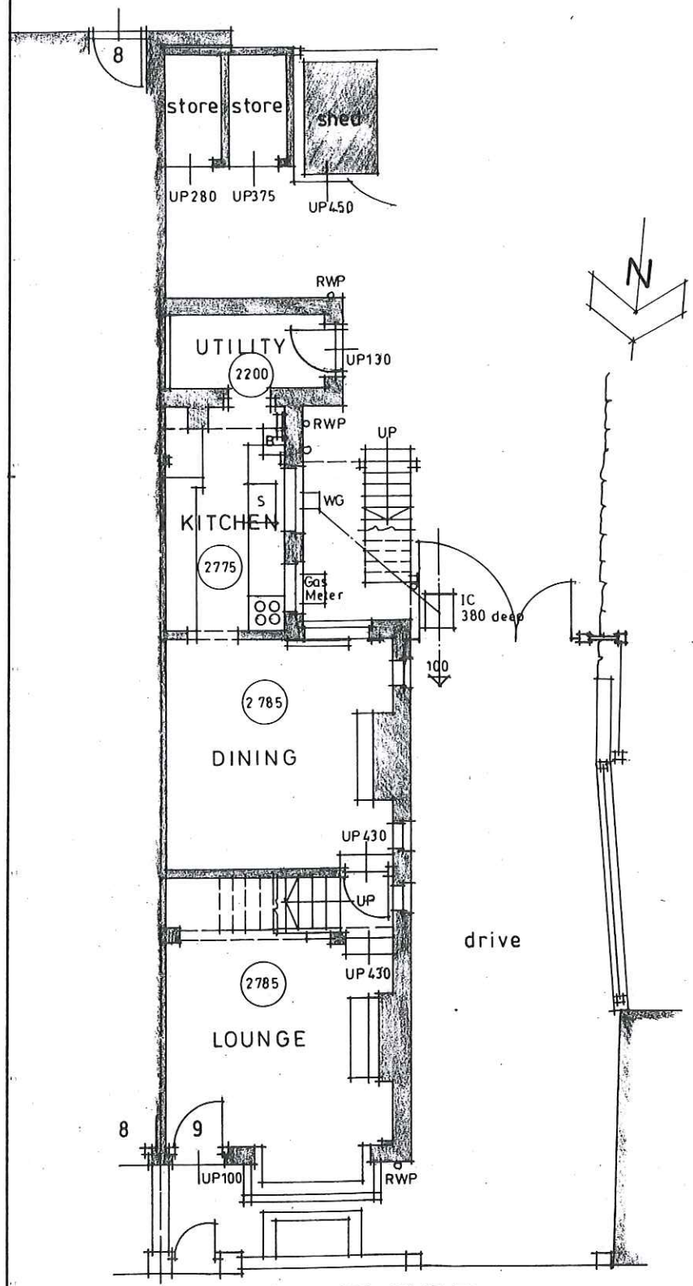



GROUND FLOOR

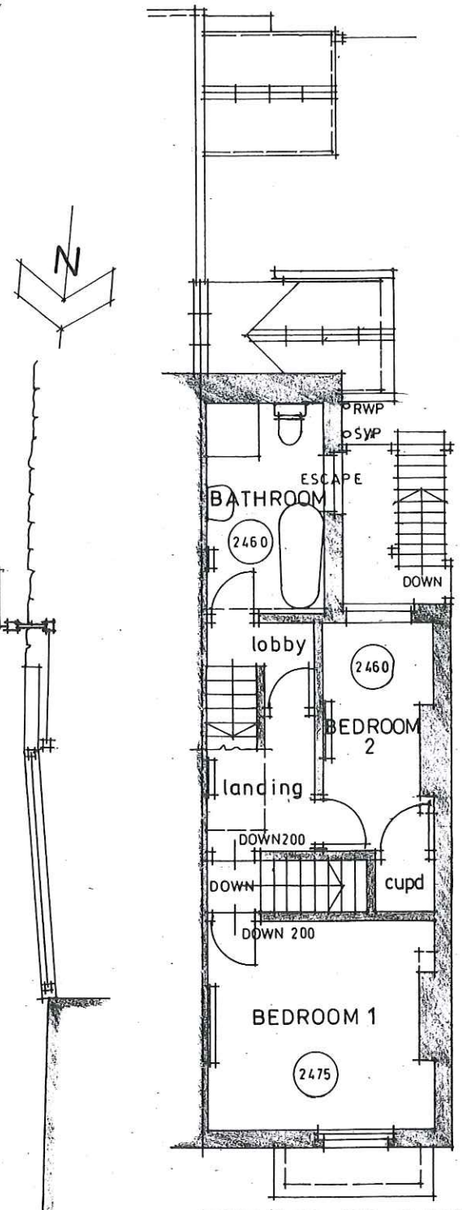


FIRST FLOOR

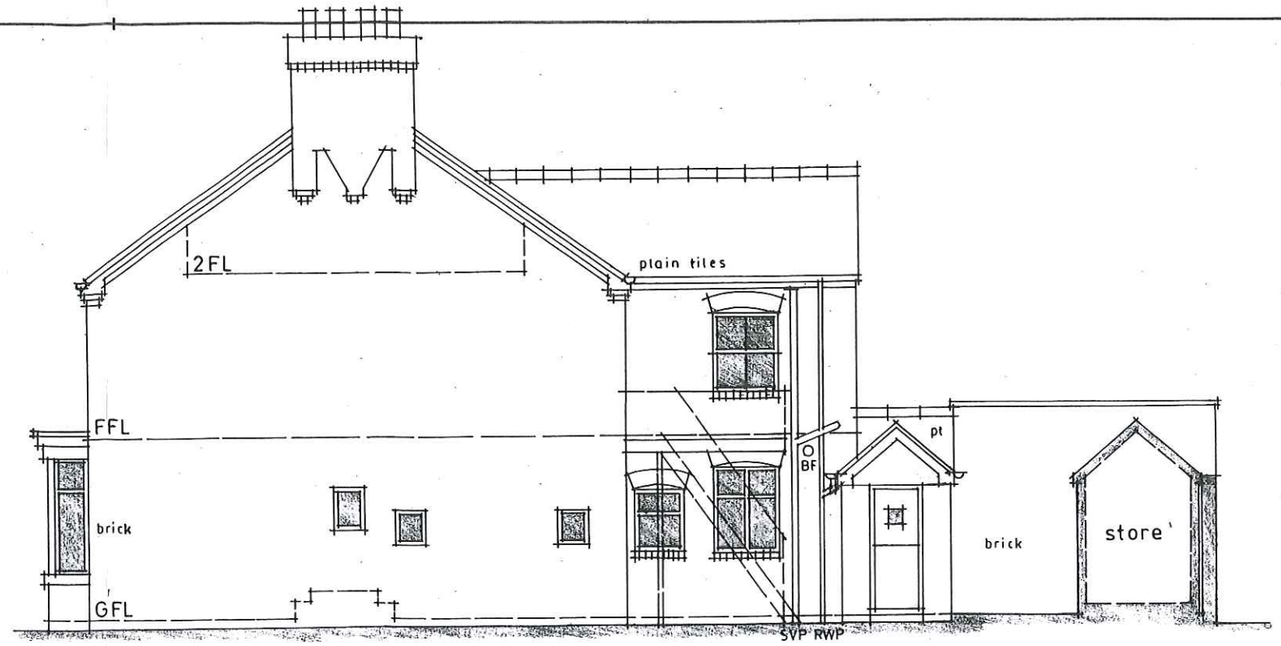


SIDE ELEVATION

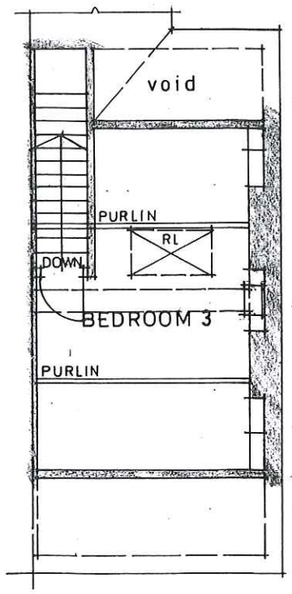

ATTIC

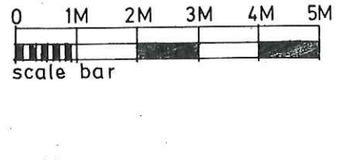

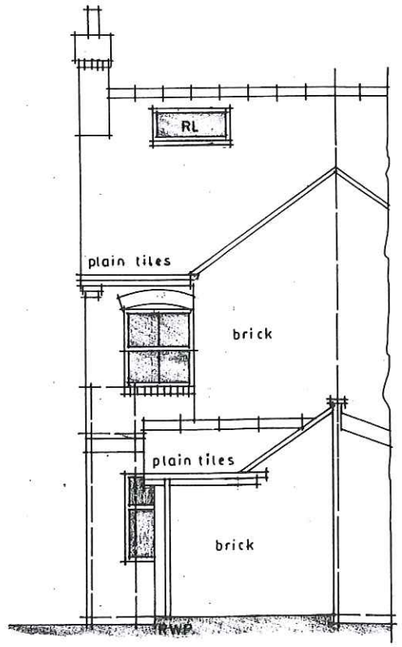

REAR ELEVATION

A	26·09·17	N Point / Scale Bar / X Notes
	Date	Revisions

©copyright

Client
P ELLIOT

Job Title
9 FLORENCE TERRACE
ENDON
STOKE on TRENT
ST9 9EX

Drawing Title
EXISTING CONDITIONS

Scale 1:50 (A1) 1:100 (A3)

Date 15·06·2017 Drawn by SANDE

Drg No. ARCH574 : 1 Rev. A

A PRODUCT OF THE UNO RANGE-ARCHITECT CAT. No 7311

594 x 841mm A1