

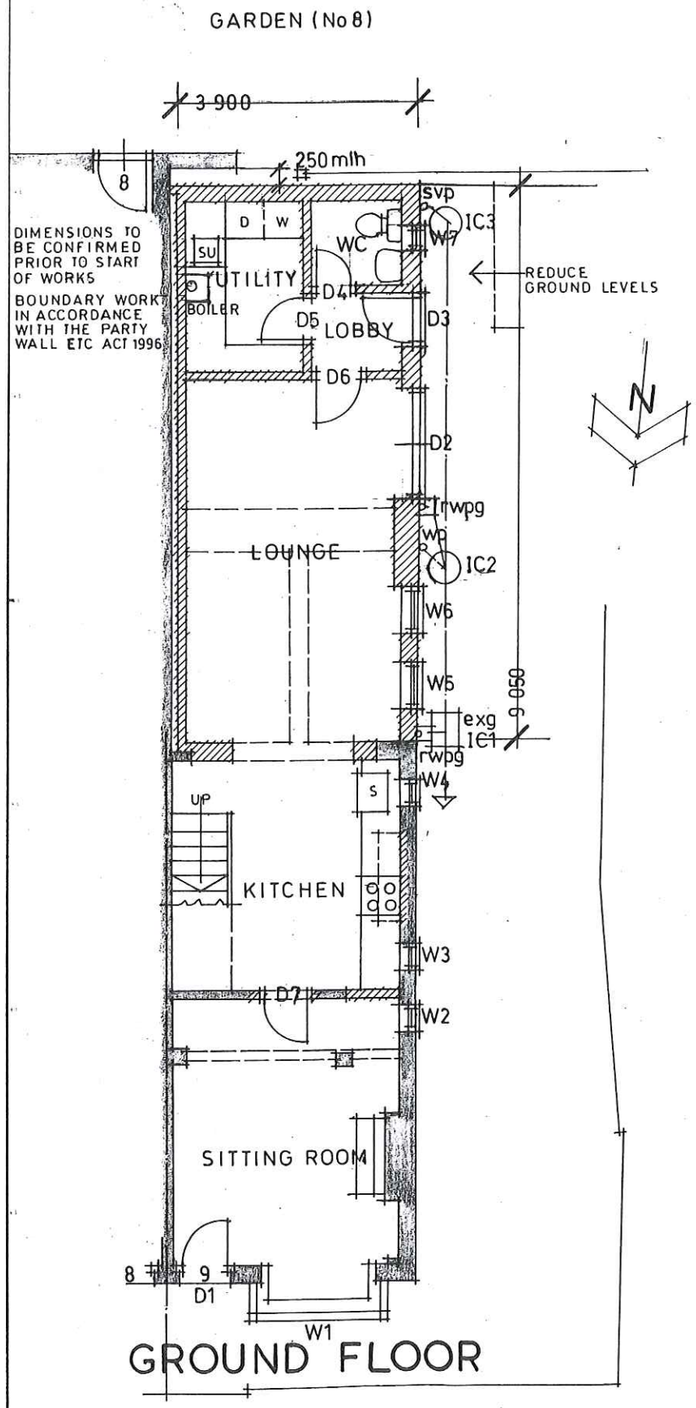



GROUND FLOOR

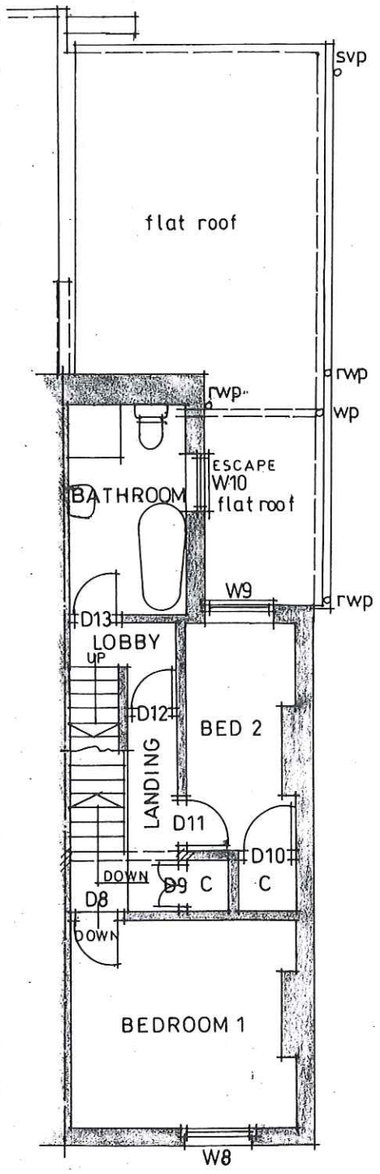

FIRST FLOOR

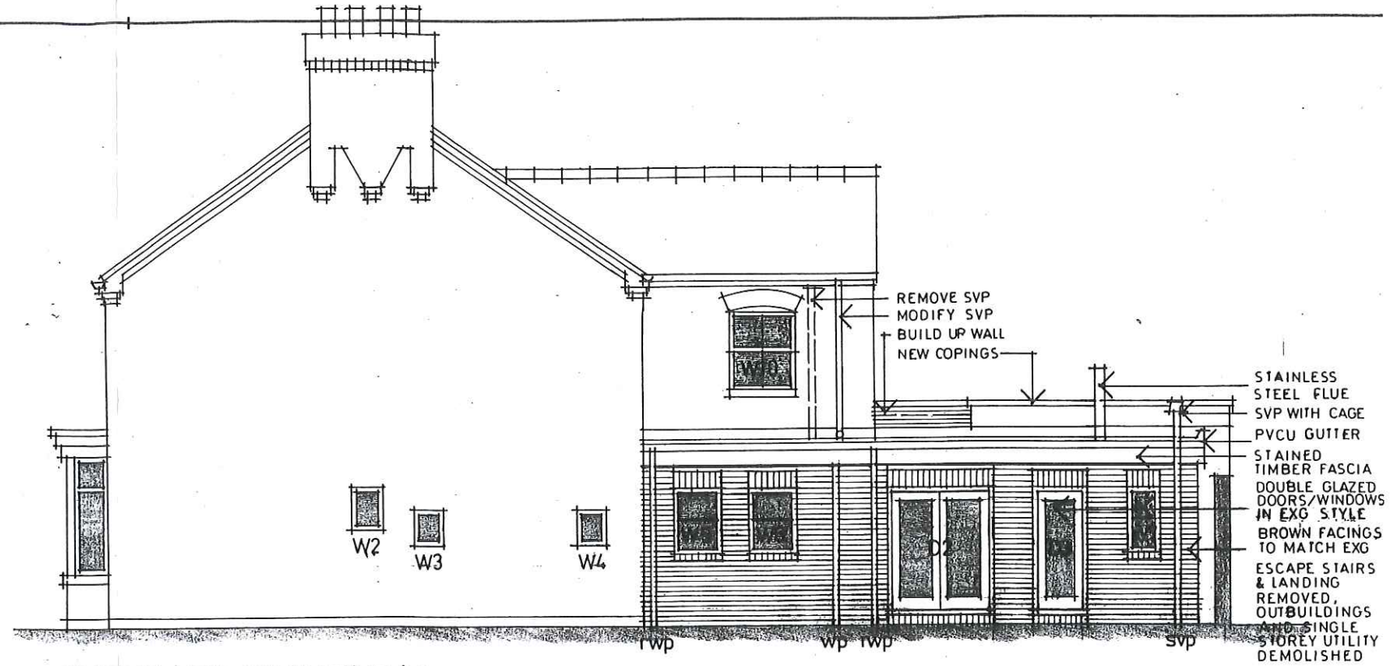

SIDE ELEVATION

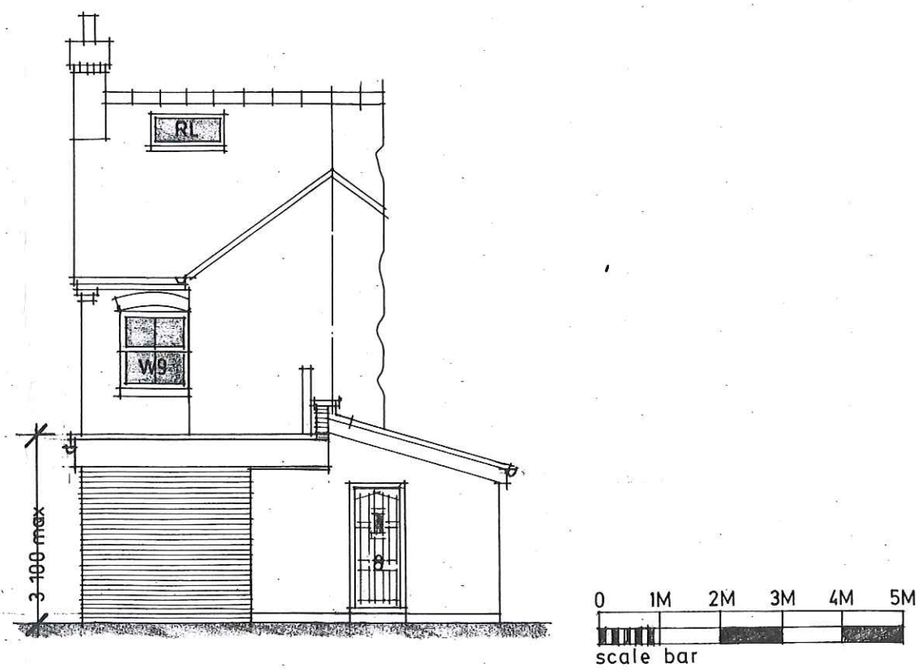

REAR ELEVATION

A	26-09-17	N Point / Scale Bar / X Notes
	Date	Revisions

©copyright

Client
P ELLIOT

Job Title
9 FLORENCE TERRACE
ENDON
STOKE on TRENT
ST9 9EX

Drawing Title
PROPOSED ALTERATIONS AND REAR SINGLE STOREY EXTENSION
PLANNING DRAWING

Scale 1:50 (A1) 1:100 (A3)

Date AUG 2017 | Drawn by SANDE

Drg No. ARCH574:2 | Rev. A

A PRODUCT OF THE UNO RANGE-ARCHITECT CAT. No 7311

594 x 841mm A1