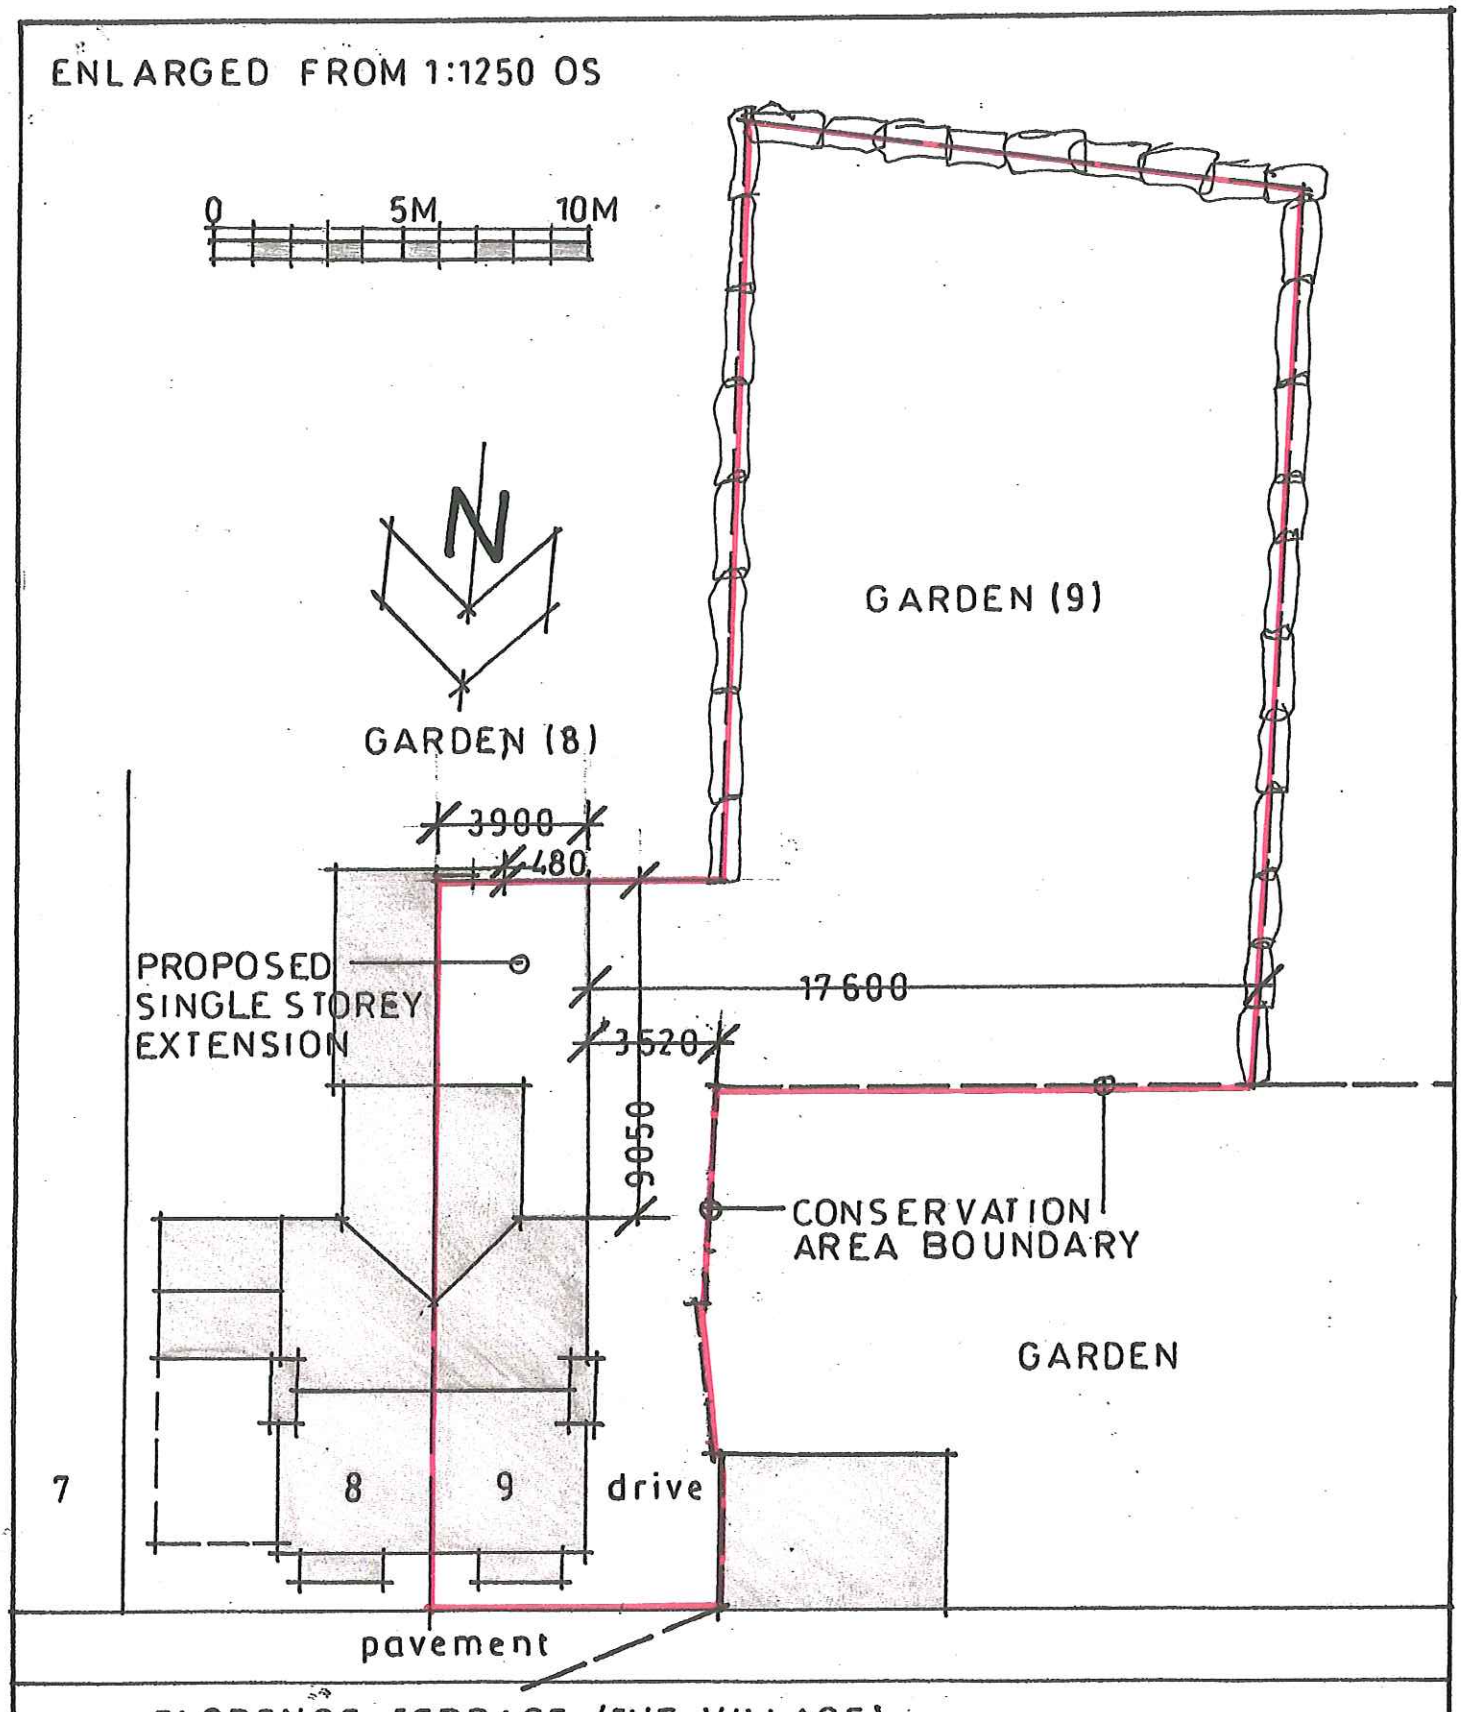


9 FLORENCE TERRACE . ENDON . STOKE on TRENT.
ST9 9EX : PROPOSED SITE PLAN scale 1:200 (A4)

DRAWING NO. ARCH574 : 4 AUGUST 2017