
Reference:	109/00865/FUL

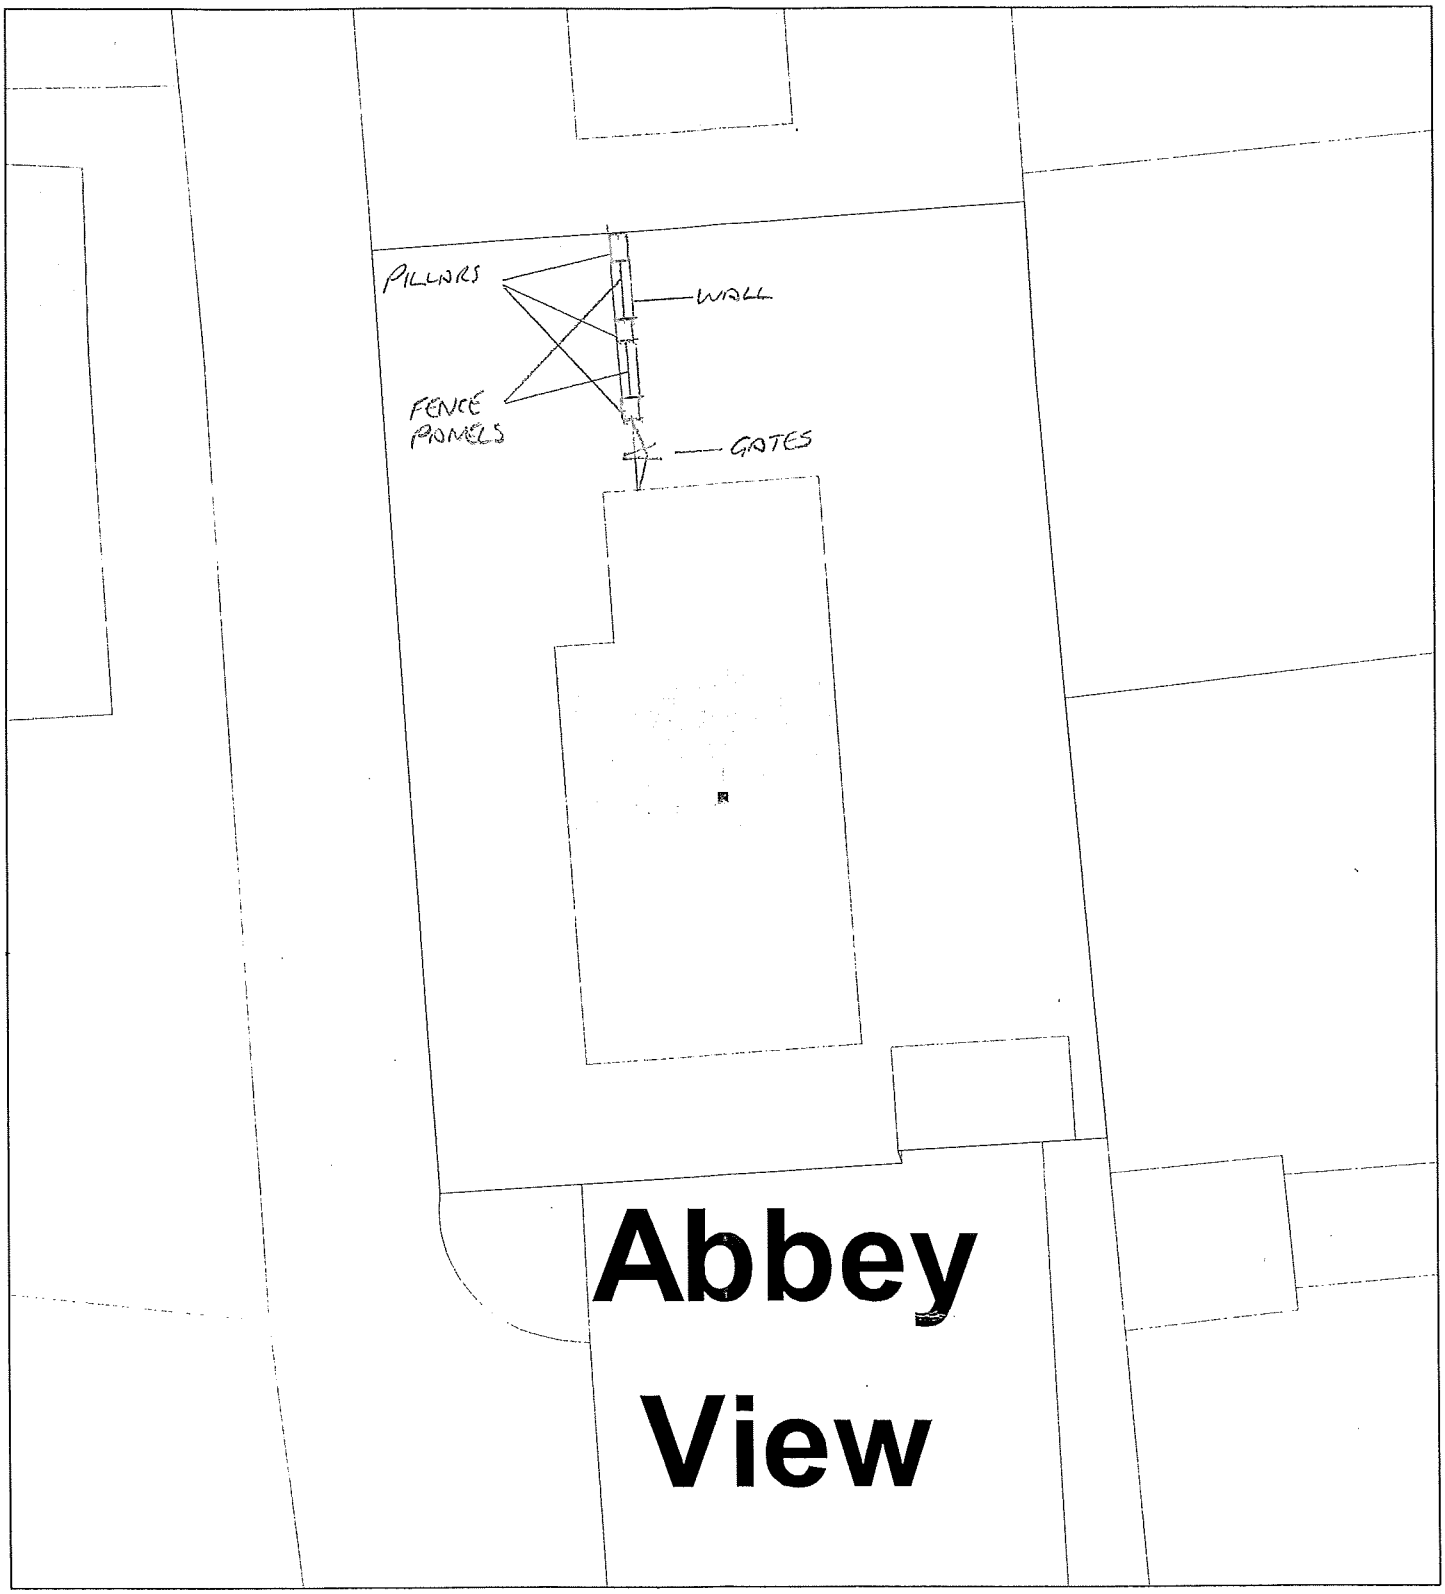

Scale : 1:200

© Crown copyright. All rights reserved.
Staffordshire Moorlands District Council.
Licence no. 100018384. 2009.

Date	03 September 2009
Organisation	SMDC
Department	Planning
Comments	