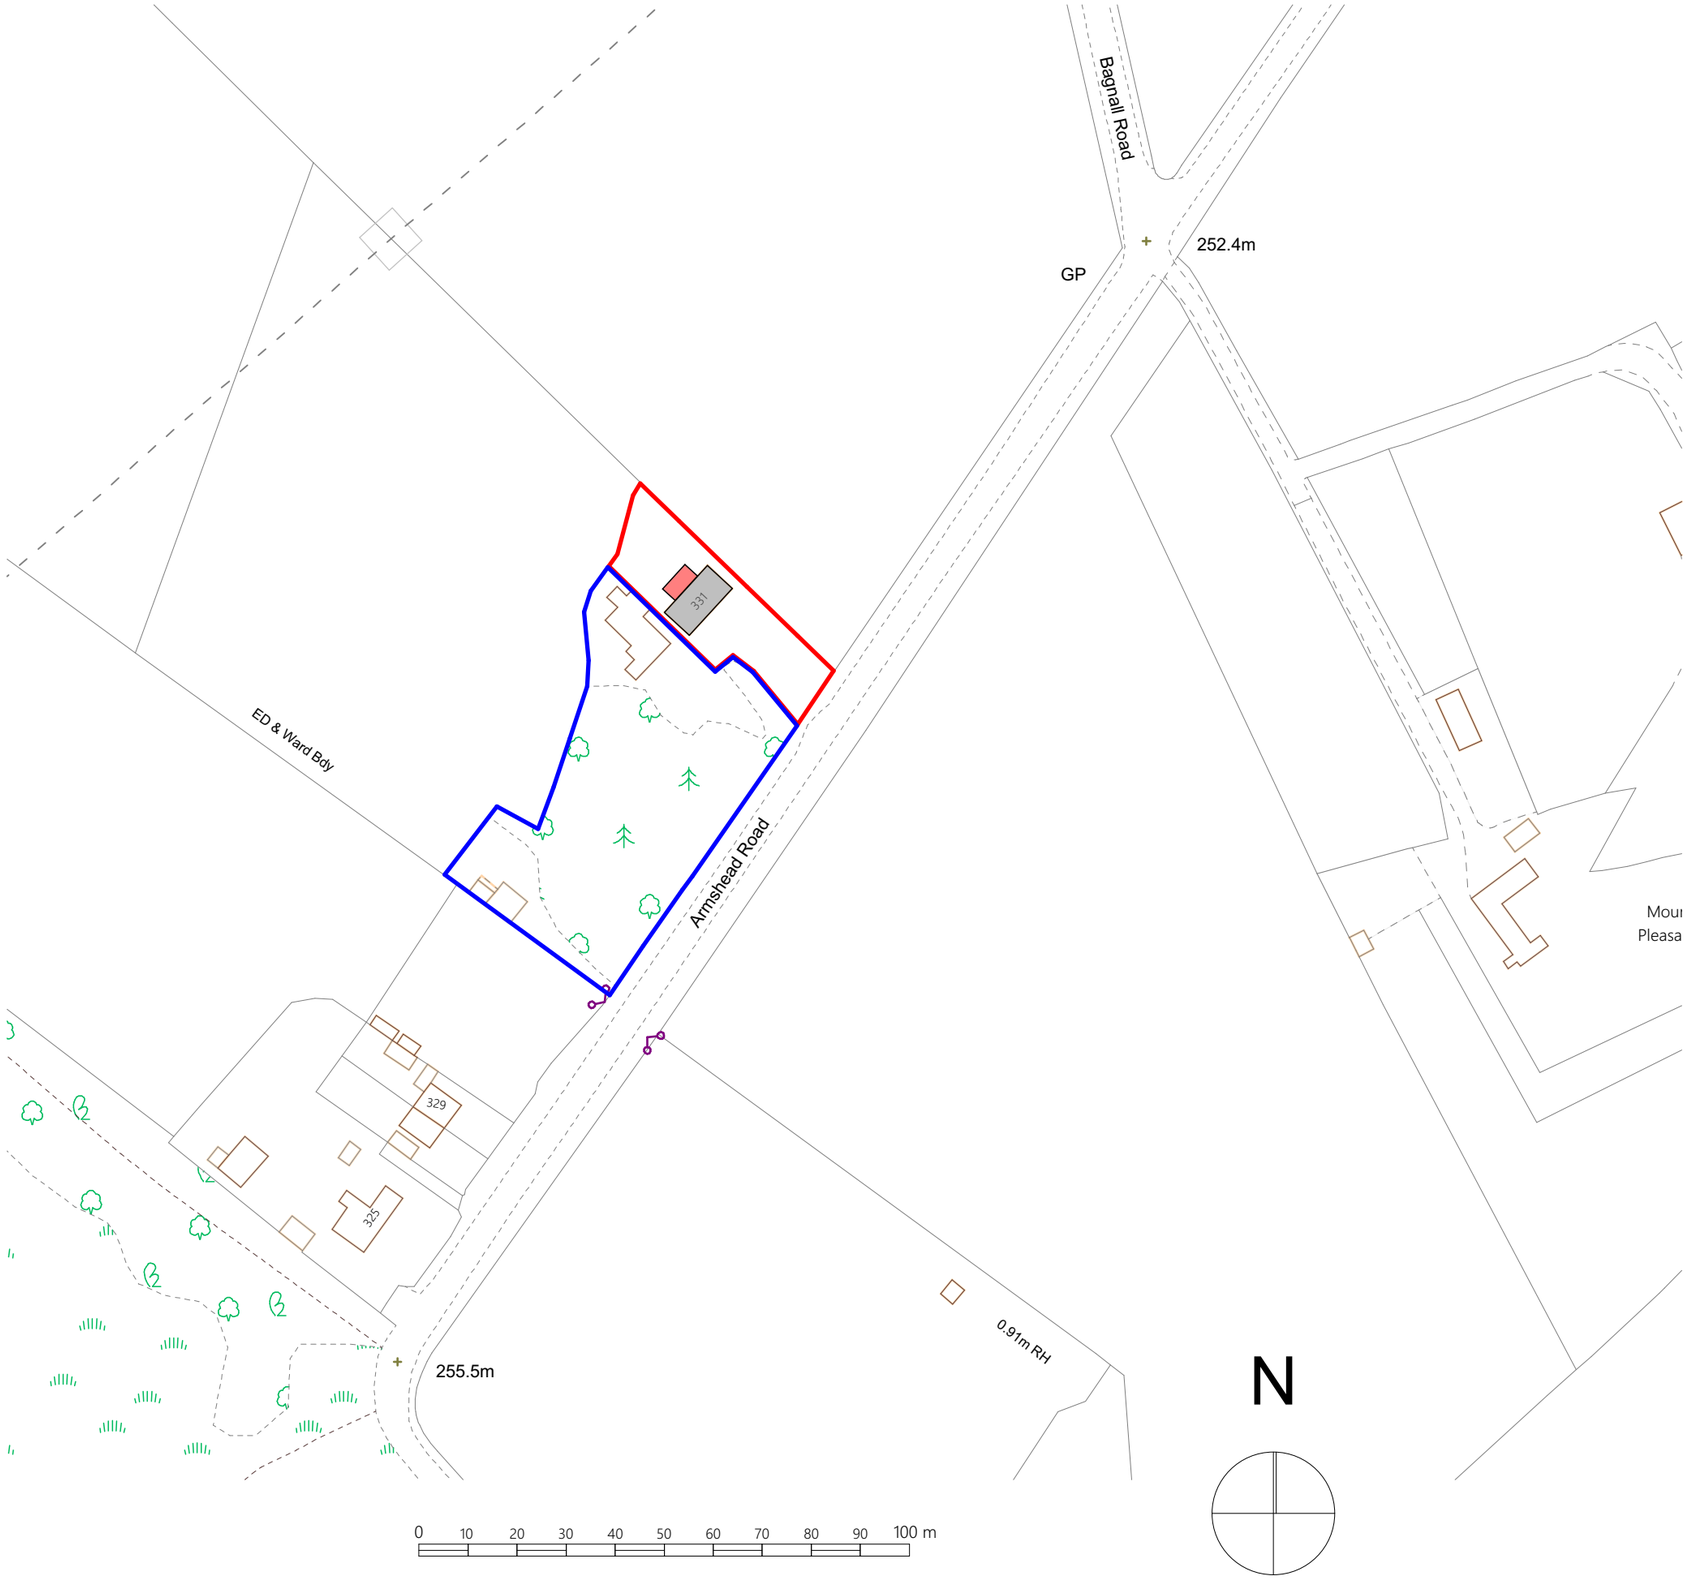


N

Client.
331 Armshead Road,
Werrington

Project.
Extension to dwelling

Scale	Sheet Size	Issue Date
1:1250	A3	04/10/2017

Title.
Location Plan

Drawing Number	/ (Revision)	Revison ID
AR-01-05		