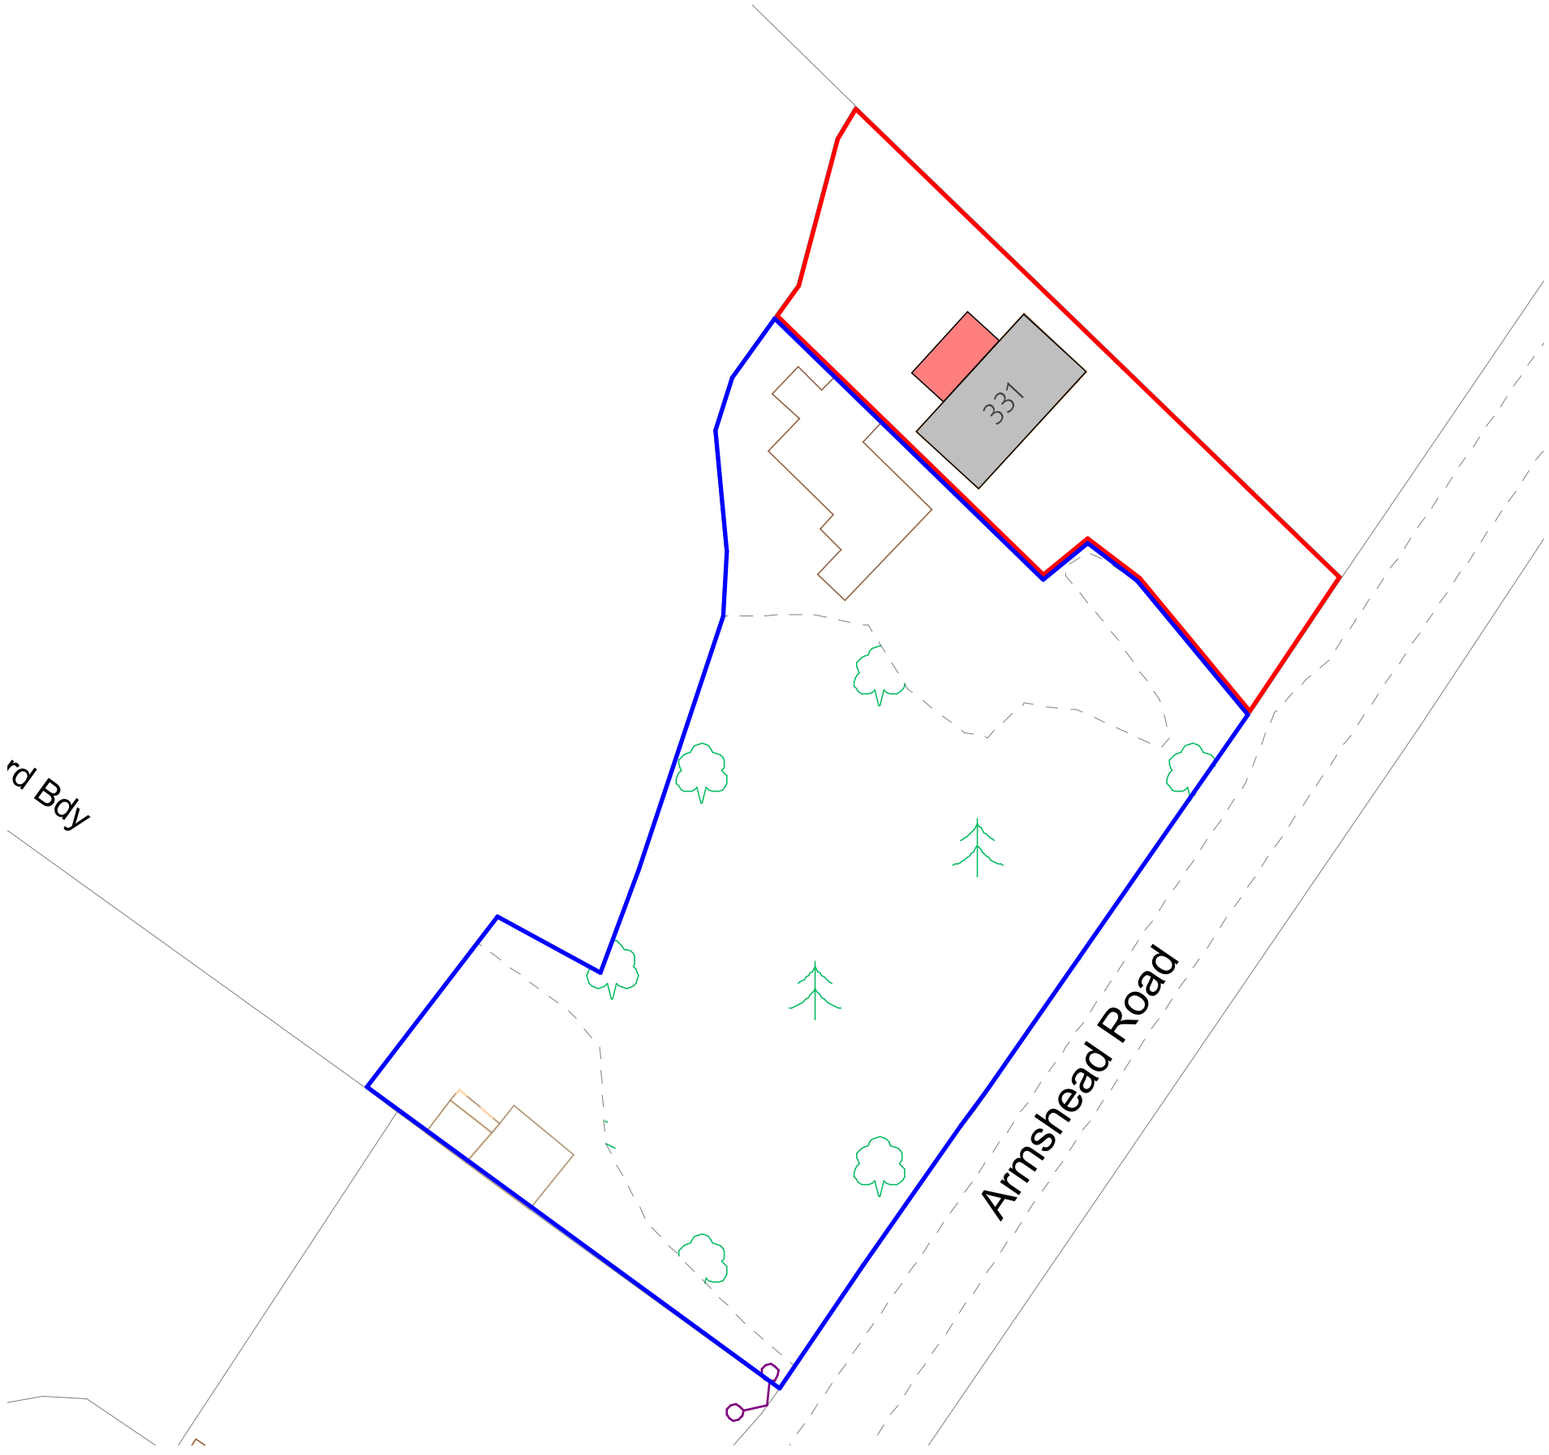


0 10 20 30 40 50 60 70 80 90 100 m

N

Client.
331 Armshead Road,
Werrington

Project.
Extension to dwelling

Scale	Sheet Size	Issue Date
1:500	A3	04/10/2017

Title.
Site Plan

Drawing Number	/ (Revision)	Revison ID
AR-01-04		