

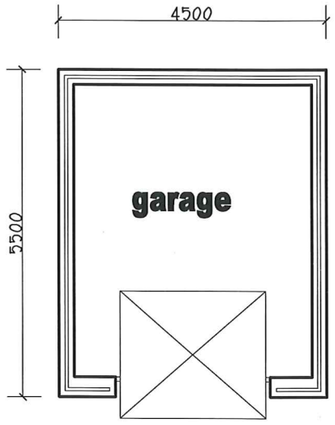

floor plan

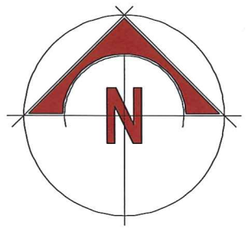

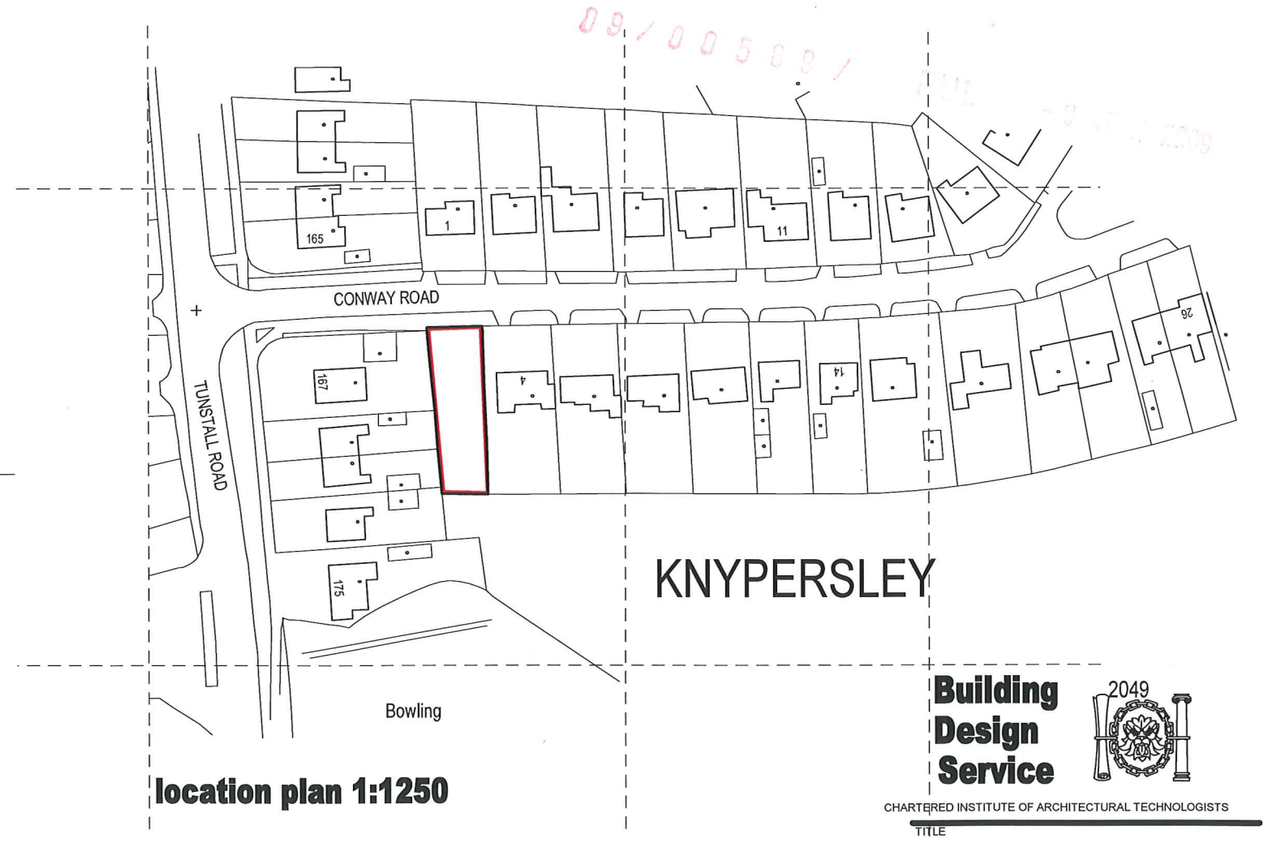

location plan 1:1250

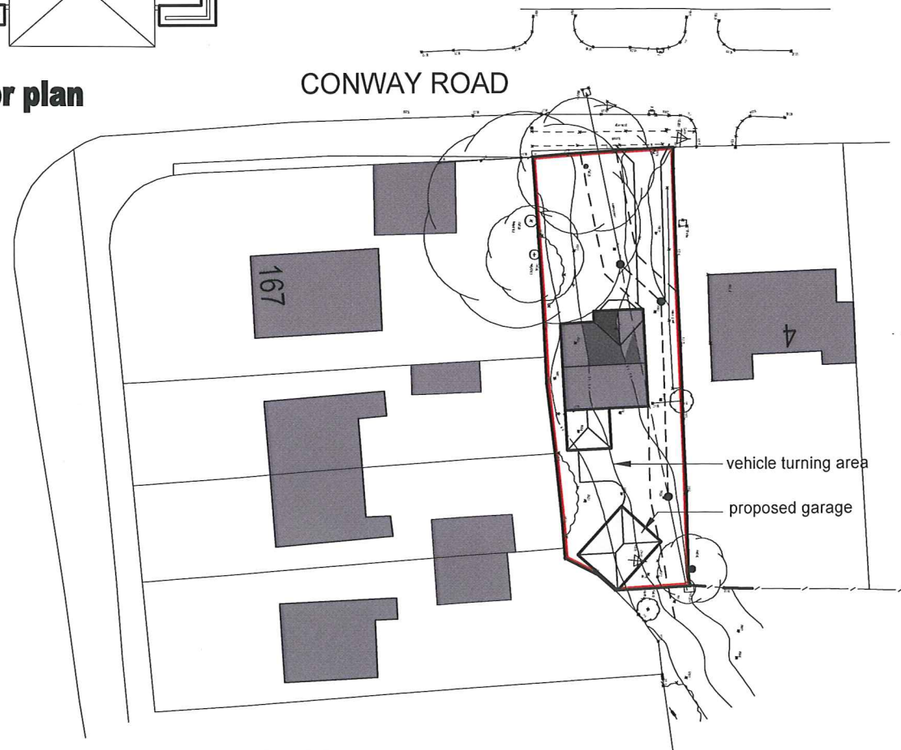

site plan 1:500

Building Design Service 2049

CHARTERED INSTITUTE OF ARCHITECTURAL TECHNOLOGISTS

TITLE
proposed detached dwelling
land adj 4 conway road
knypersley
staffordshire moorlands

CLIENT
mr. david stirk

DRAWING NO.
detached garage

SCALE 1:100 DATE march 09

B. BLAKEMAN MBIAT
15A, WHITMORE ROAD, NEWCASTLE,
STAFFORDSHIRE. ST5 3LY
TEL/FAX 01782 632911

PDF created with pdfFactory Pro trial version www.pdffactory.com