EA

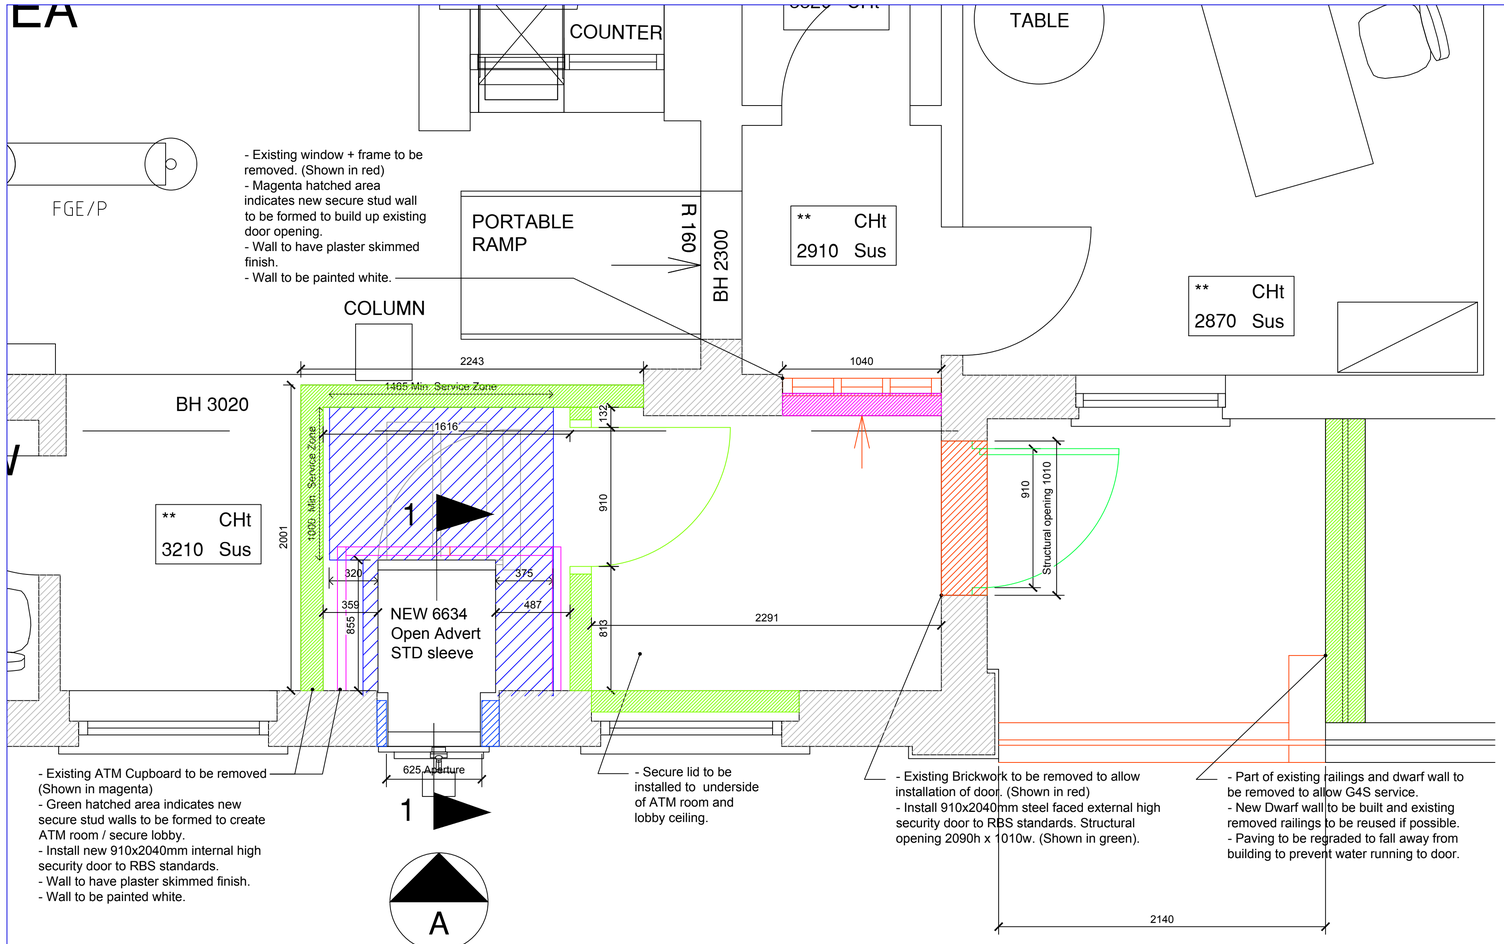

PLAN LAYOUT - External ATM

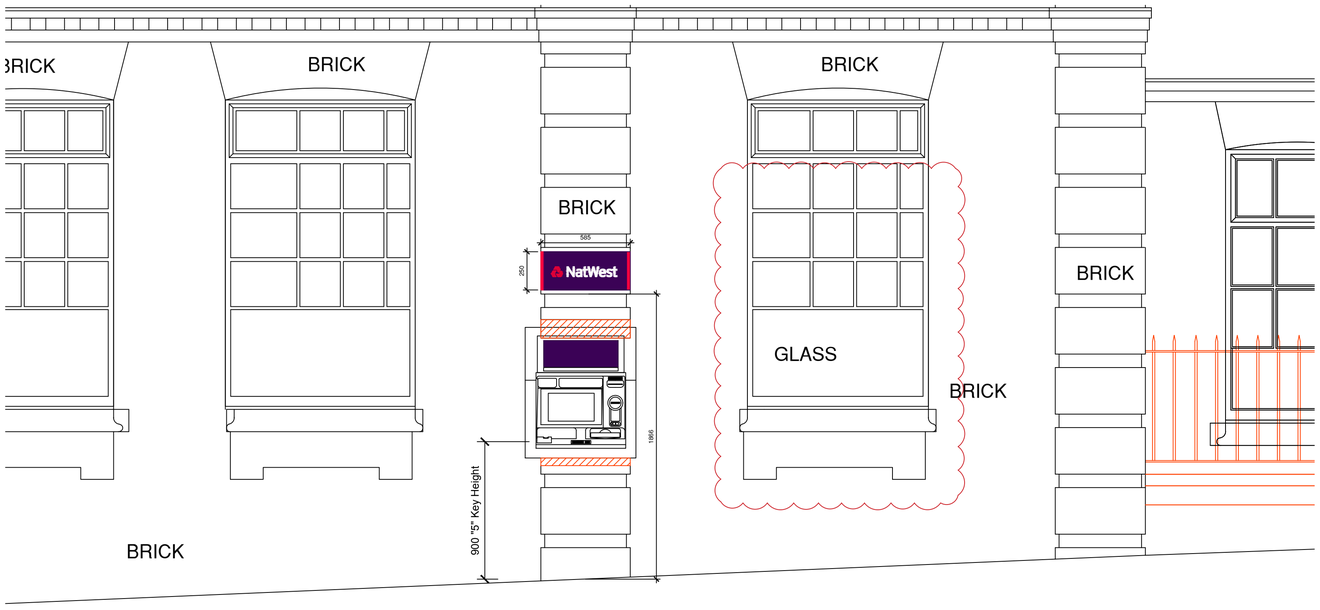

External ATM Elevation A



EXTERNAL IMAGE

BUILDING WORKS REQUIRED:
- Reroute power to suit New ATM.
- BT proposed route to be rerouted from existing DP box (by others)
- Remove existing ATM Cupboard and make good wall.
- New Secure partitions to be installed to RBS Standard.
- 2no New Secure doors to be installed.
- Existing tablet sign to be removed and wall made good.
- New Bespoke natwest tablet sign to be installed.
- Existing railings and dwarf wall to be removed.

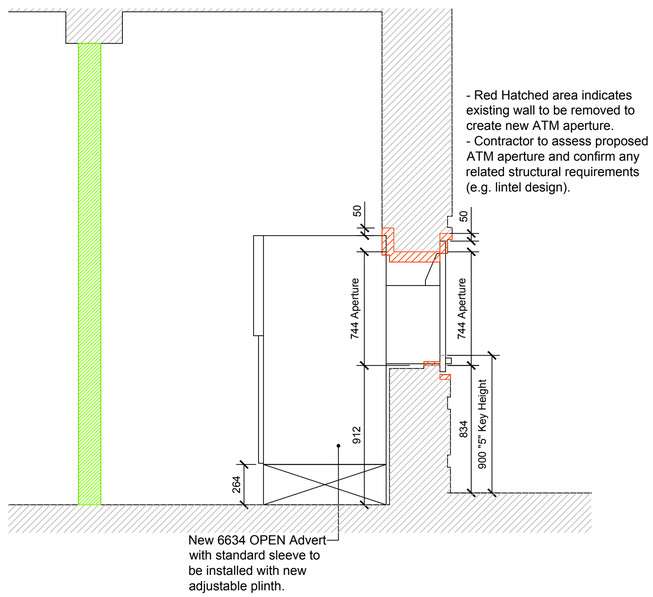

Section 1-1

Group Property

Notes:

This drawing is the copyright and property of The Royal Bank of Scotland plc.
It must not be copied or published without written consent.

Do not scale from this drawing.



Existing 5685 '5' Key height 982mm

ATM DDA COMPLIANT (850-1000mm ffl)	YES
PLANNING STATUS	NOT LISTED

rev	description	date
B	Dwarf wall amended following comments from PM & Council.	23/10/17
A	New Door location changed and existing window retained, Railing and dwarf wall removed.	20/10/17

RBS
The Royal Bank of Scotland Group

project
BIDDULPH
63 HIGH STREET, BIDDULPH
STOKE N TRENT,STAFFS ,ST8 6AD

title
GROUND FLOOR
ATM SET OUT DETAILS

scale 1:20 @ A1, 1:40@A3

drn	chk	app
CM	AT	
date 24.03.17	date 24.03.17	date

consultants' drawing number D0899-011-003

brand

rbs drawing number

rev. B