
SMD/2017/0609

Stable Cottage / Cheadle Equestrian Centre

Location Plan 1 to 2500 on A3

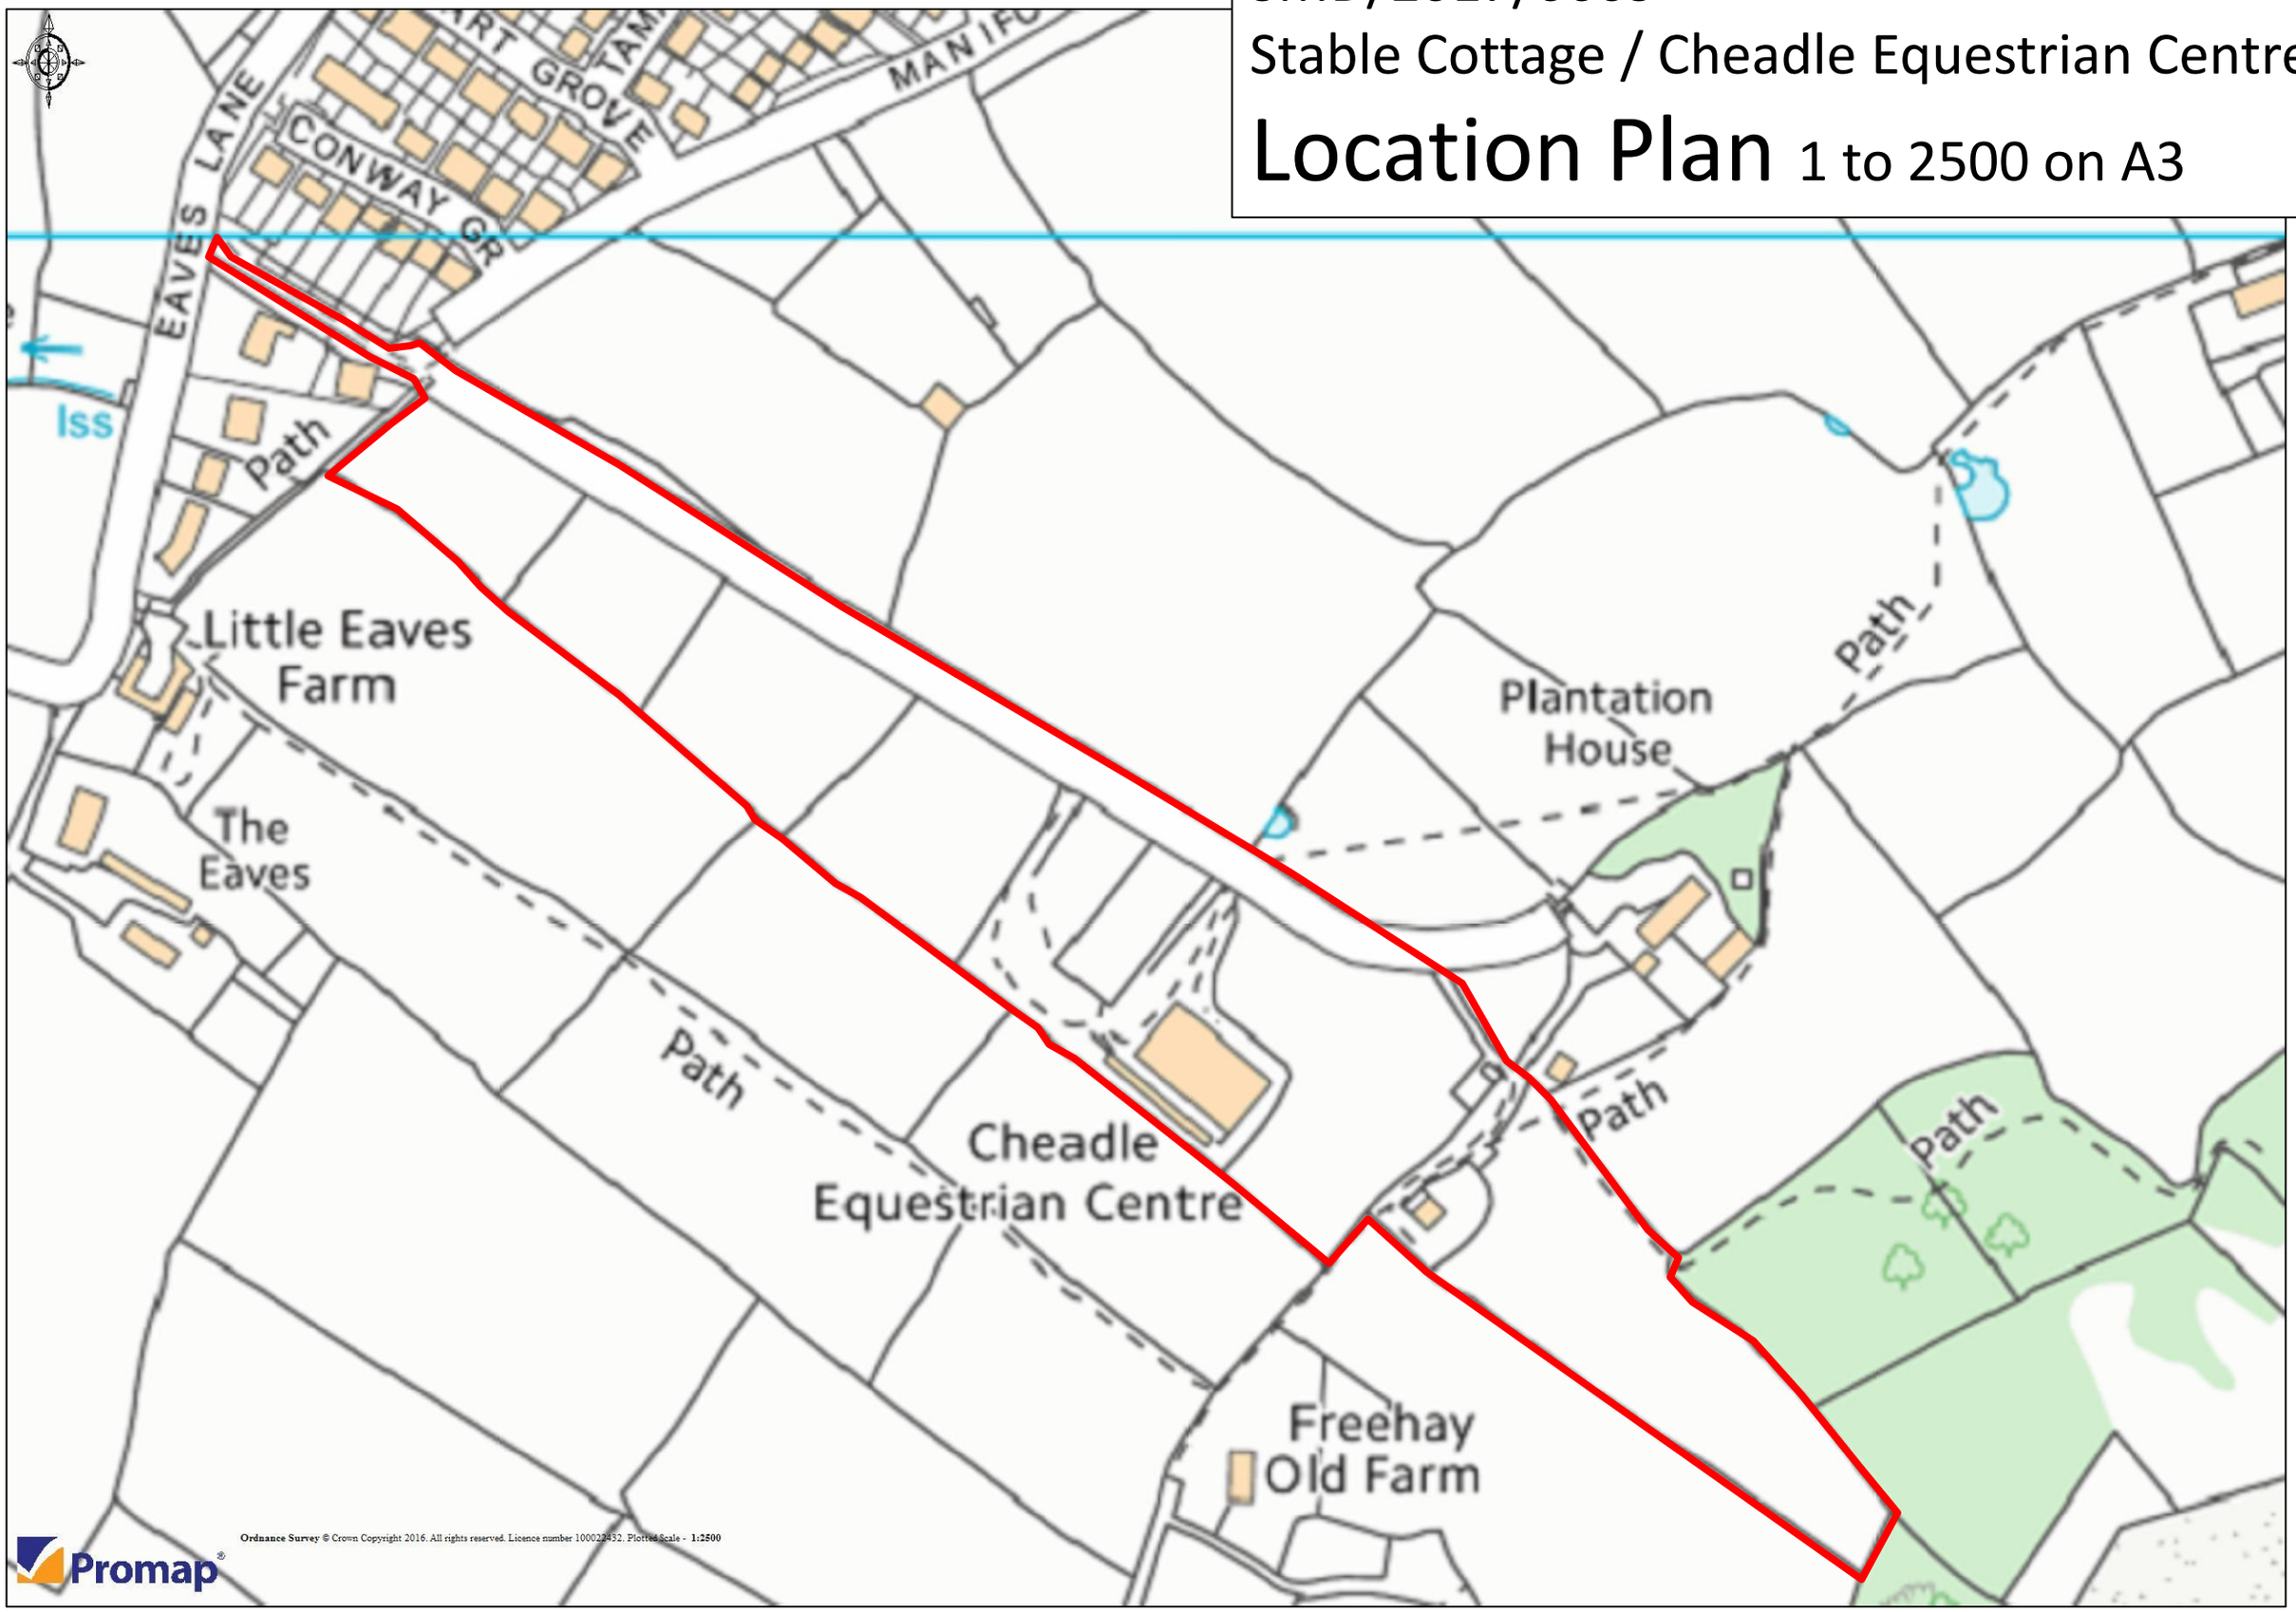

Promap®
Ordnance Survey © Crown Copyright 2016. All rights reserved. Licence number 100022432. Plotted Scale - 1:2500