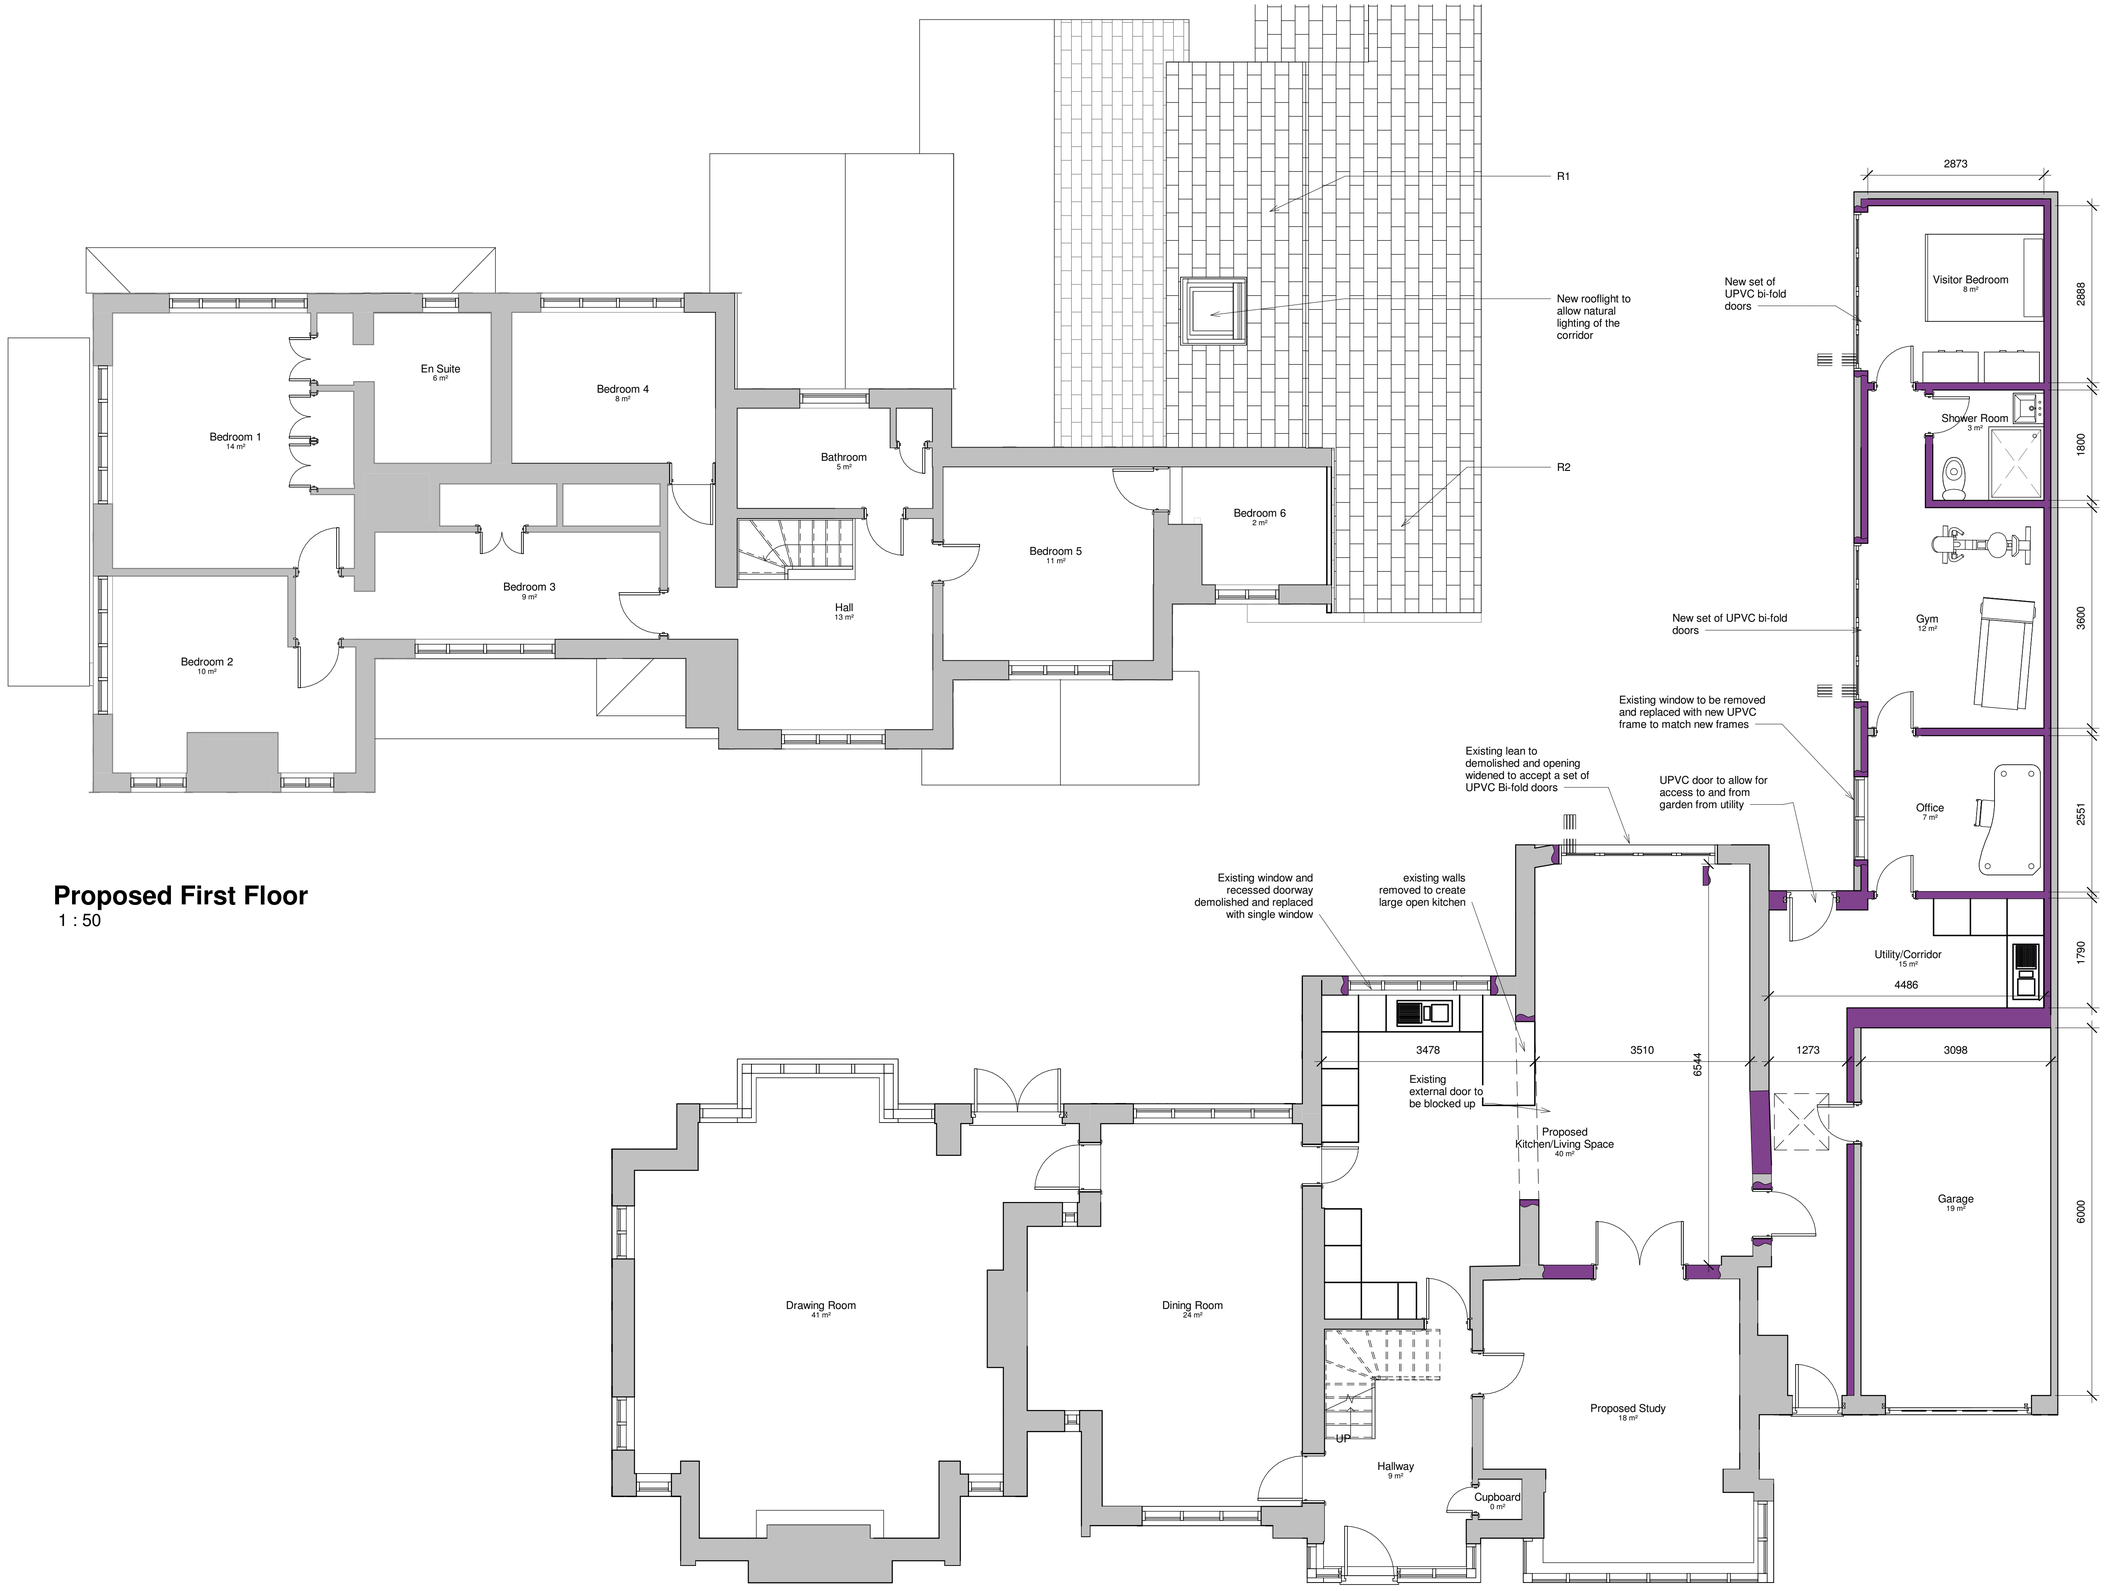


Proposed First Floor
1 : 50

Proposed Ground Floor
1 : 50

All heights, sizes and dimensions should be checked on site by the contractor before any work is put in hand.

Figured dimensions should be taken in preference to scaling and any errors or omissions reported to the architect at once

This drawing has been prepared in accordance with the CDM (Construction Design and Management) and all foreseeable design risks to those involved or affected by construction have been avoided wherever possible

Floor area:

Ground floor: 81m2

First floor: 196m2

Total Floor area: 277m2

W1 Wall type 1 - Rendered wall
R1 Roof type 1 - New tiled roof to match existing
R2 Roof type 2 - Re-tiled roof to match existing
G1 Glazing type 1 - UPVC frames - white
G2 Glazing type 2 - Velux type rooflight - white

Rev	Date	By	Detail

Drawing status
S4

Client
Mr C & Mrs L Day

Project/Location
Tudor Lodge

Cresswell Rd
Cresswell
Stoke on Trent
Staffordshire
ST11 9RE

SMYTHEMAN ARCHITECTURAL
12 High Street
Tean, Stoke-on-Trent
ST10 4DZ
United Kingdom
T +44 (0)1538 722097
F +44 (0)1538 722185
mail@smytheman.co.uk
www.smytheman.co.uk

Drawing title
Proposed Floor Plans

Scale(s)	Date	Drawn	Checked	Job Number
1 : 50 @A1	05/24/17	AD	MP	3035

Drawing number DAYC-SA-XX-XX-DR-A-0202 **Revision**

\\nas-6E-EB-28\Documents\Drawings\Current Drawings\3035 DAY\01-Architectural\01 WIP\CAD\Revit\3035-Tudor_Lodge_proposed.rvt