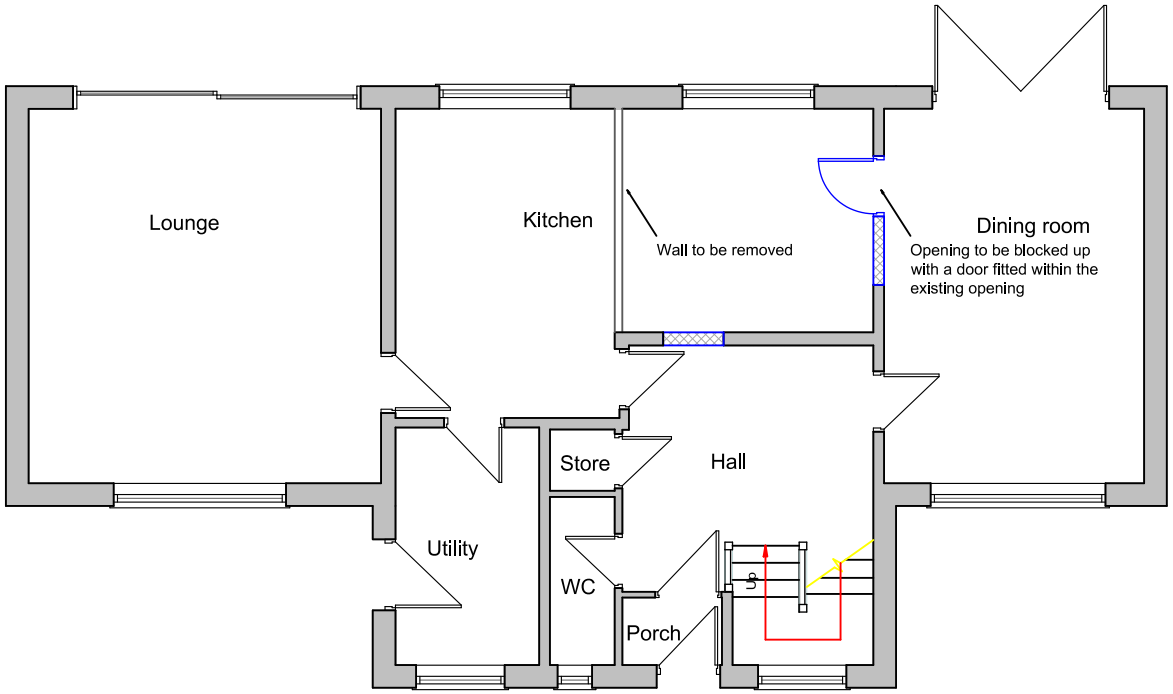

Upper ground floor plan

Scale

0 1 2 3 4 5

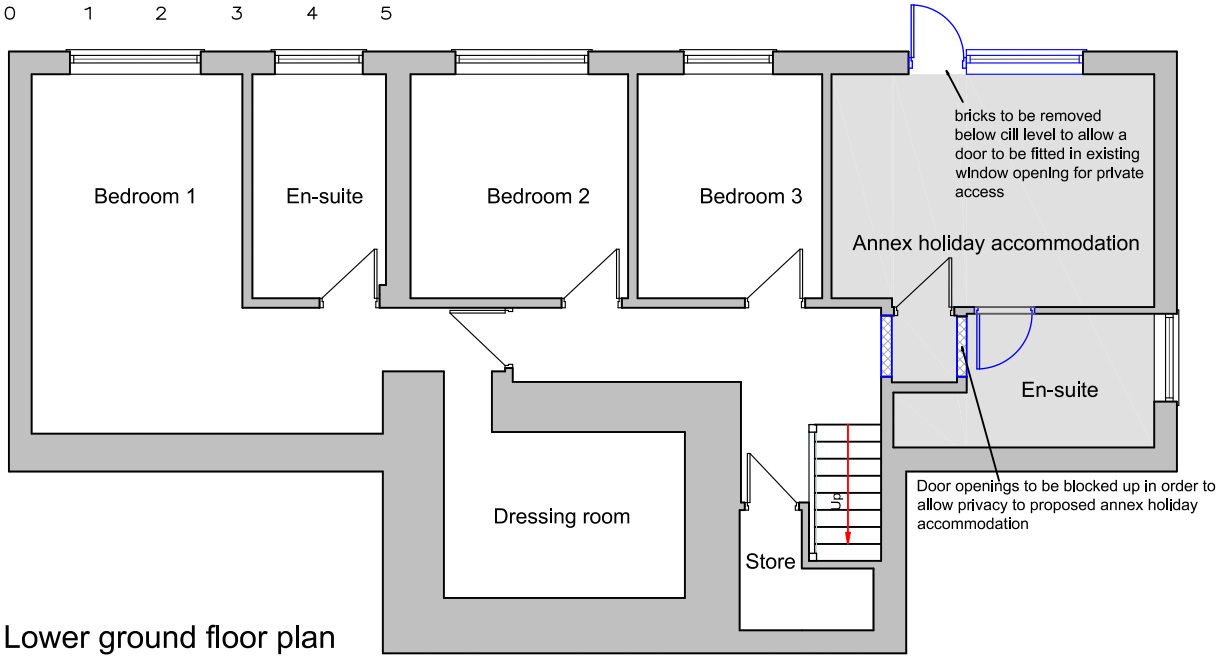

Lower ground floor plan

DBD Architectural Consultancy Ltd ©2017

1. Copyright is vested with DBD Architectural Consultancy Ltd.

2. All dimensions to be checked on site before proceeding.

3. Contractor to check/adjust dimensions of new work to suit existing conditions.
Do not assume existing structure or details are plumb, square or level.

4. Contractor must notify the architect of any discrepancies before proceeding.

5. All drawings to be read in conjunction with all other consultants drawings and specs.

Rev	Date	Description
A	21.04.17	Minor amendment

DBD Architectural Consultancy

DBD Architectural Consultancy Ltd
50 Broad Street, Leek,
Staffordshire, ST13 5NS
01538 383118
mail@dbdconsultants.co.uk
www.dbdconsultants.co.uk

Mr and Mrs Corbishley
7 Kingsley View
ST13 7NT
Client

Internal alterations
Project

Title

Floor plans as proposed

Stage: Planning

Size: A4 | Date: 19.04.17 | Job No: 1725-100

Scale: 1:100

Drawing Number: PL 02A