

west elevation (to cheadle road)

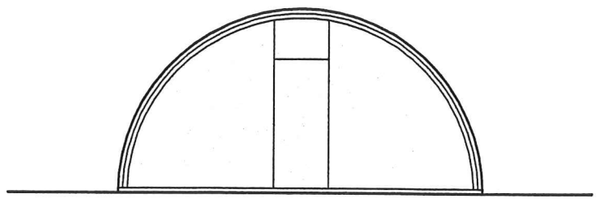

east elevation

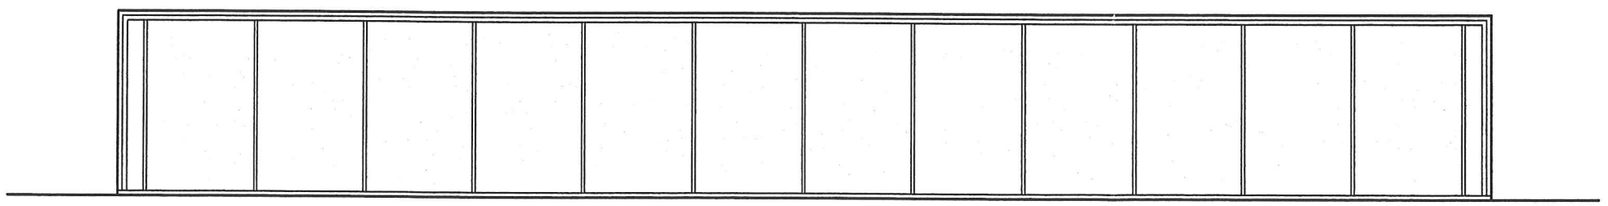

north elevation

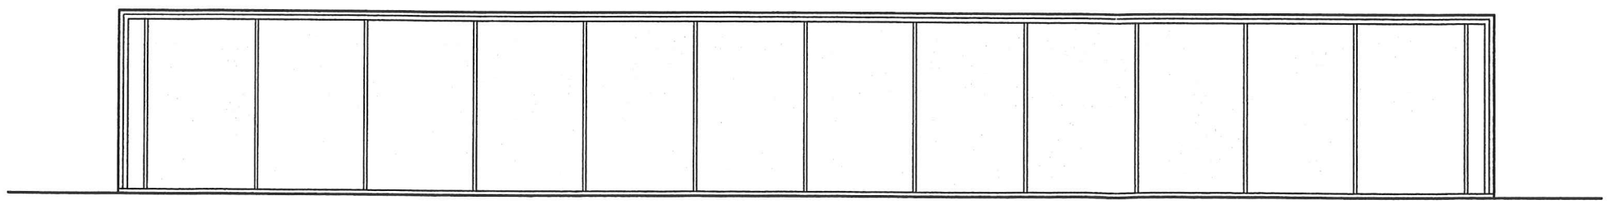

south elevation

All Dimensions & Levels to be checked and verified by the contractor prior to works commencing. Any errors to be reported to the Architect immediately. Do not scale this drawing.

The copyright of this drawing and design is vested in the Architect and must not be copied or reproduced without written consent.

09/00664

- 1 JUL 2009

proposed polytunnel elevations
farm 2 grow, baileys barn, cheadle road
wetley rocks, ST9 0AZ

ref revision date

JOB REF FS335-01 SCALE 1:100

tarpey barrett associates

ARCHITECTS

10 king street newcastle under lyme staffs. ST5 1EL
tel: 01782 632680 fax: 01782 712771