## Existing Side View Elevation

**Paper Size A4**
**Scale 1cm=1m (1:100)**

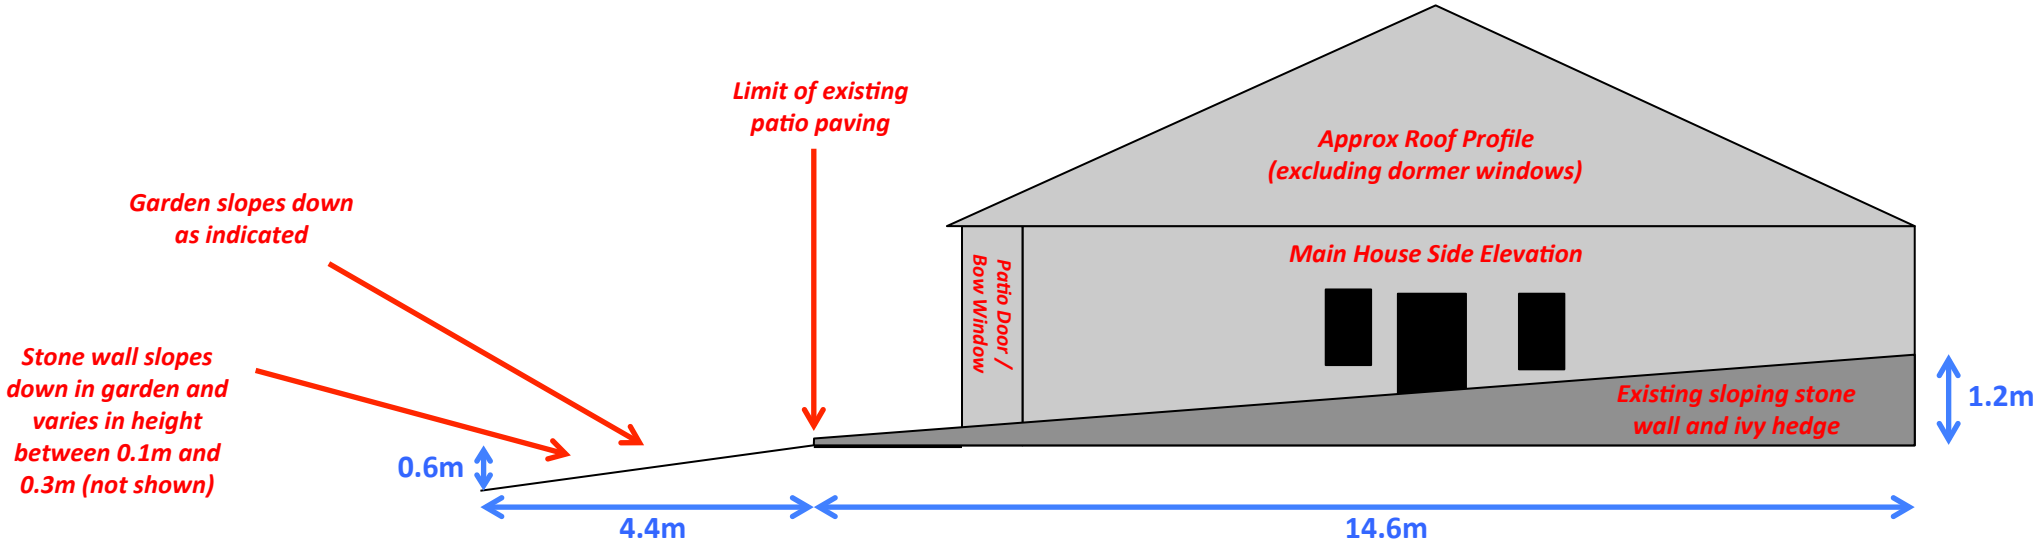


## Proposed Fence – Side View Elevation

