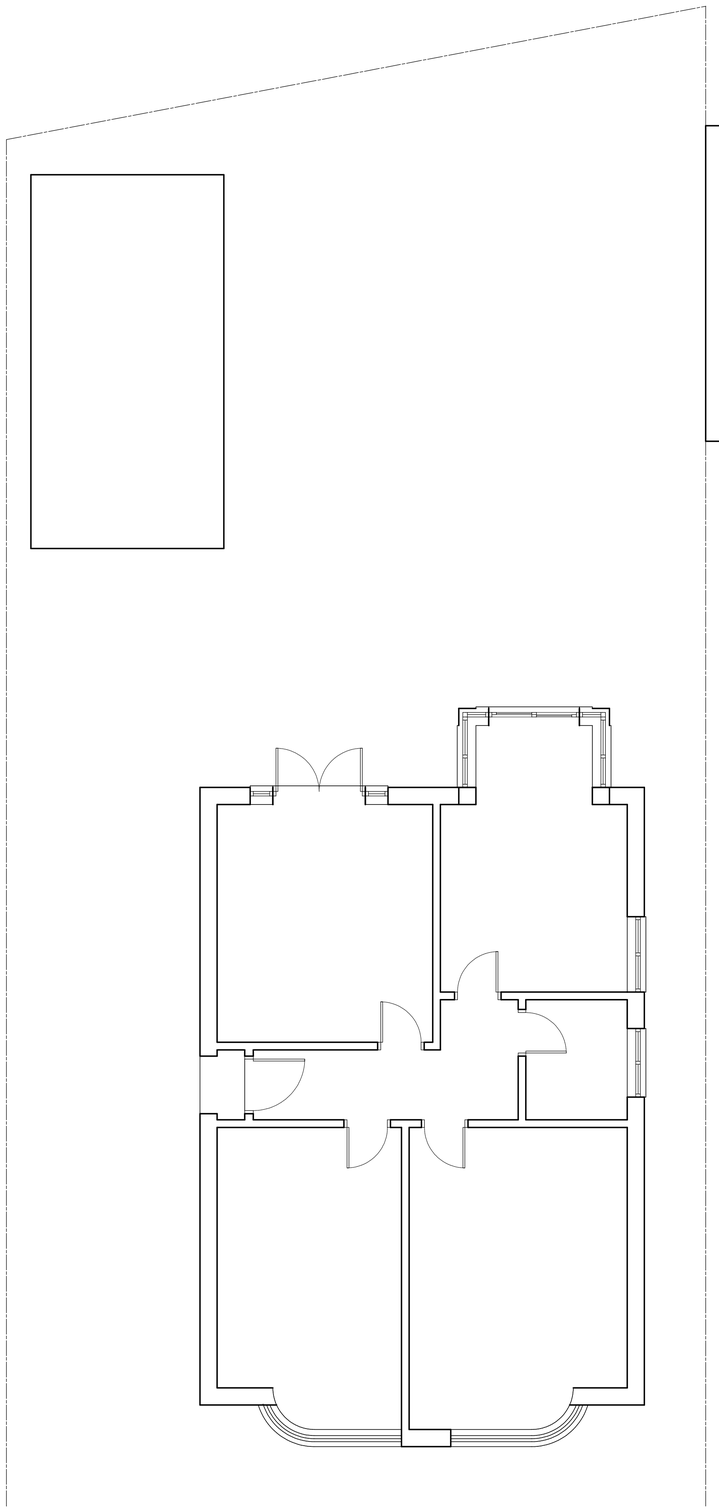

GROUND FLOOR PLAN

SURVEY AS EXISTING
SCALE 1:50

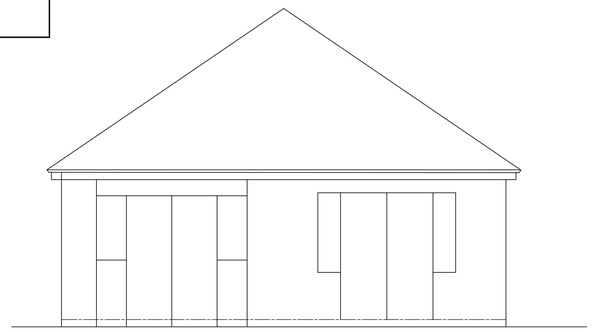

REAR ELEVATION

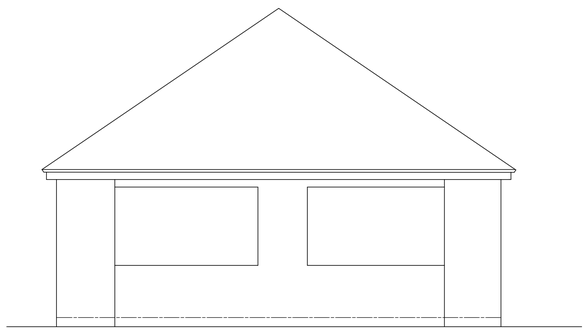

FRONT ELEVATION

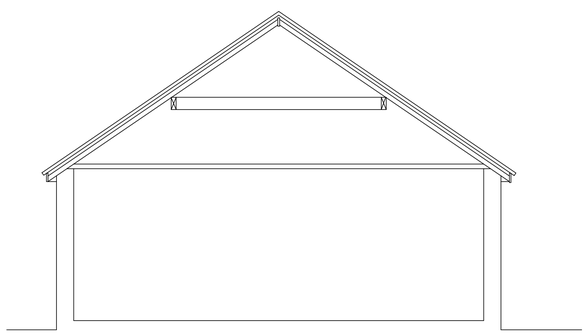

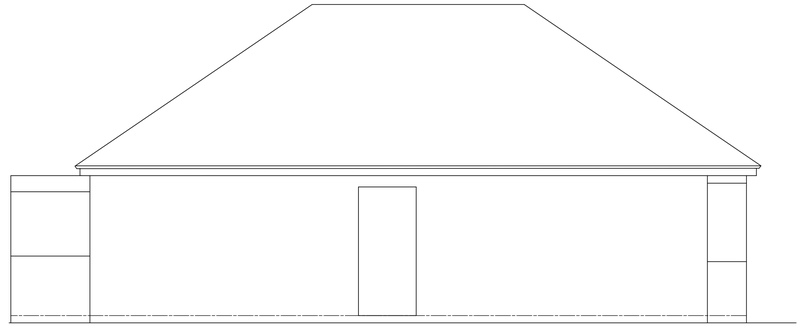

SIDE ELEVATION

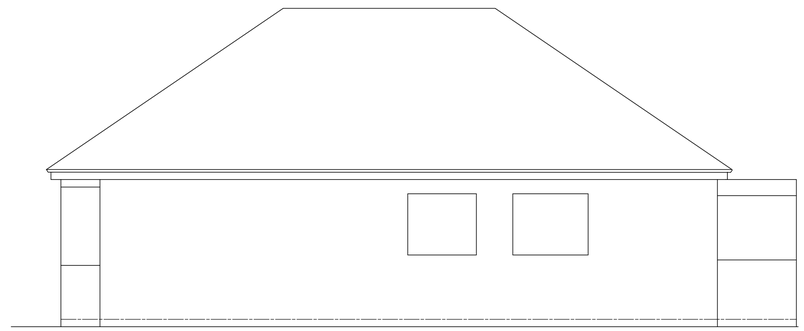

SIDE ELEVATION