Agricultural Farm workers dwelling - Far Lakes Farm



rear elevation

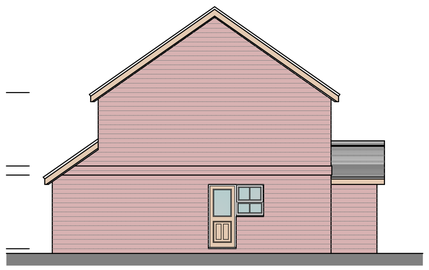

side elevation

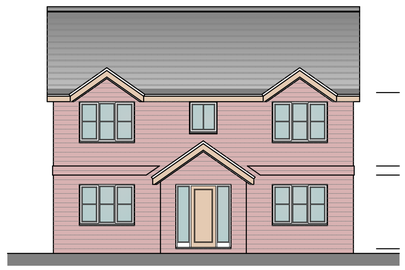

front elevation



side elevation

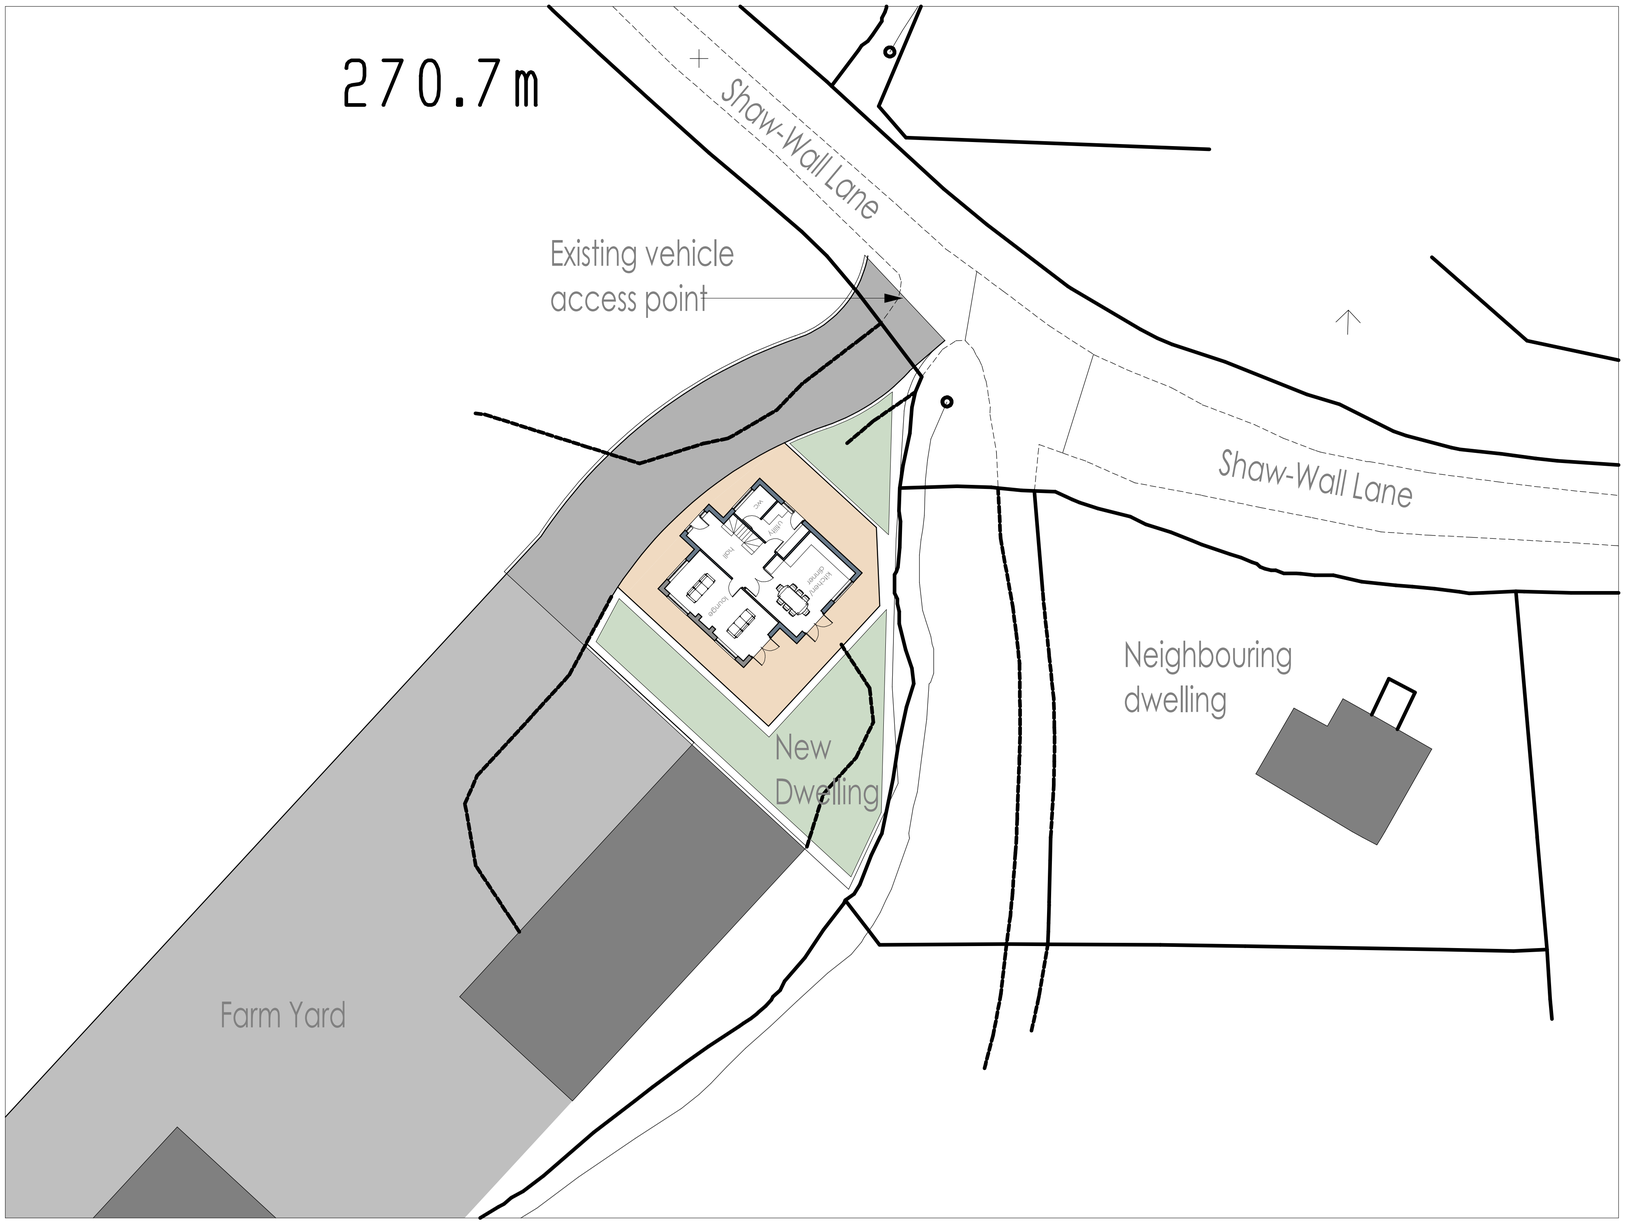

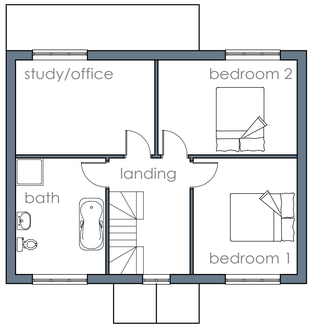

first floor plan

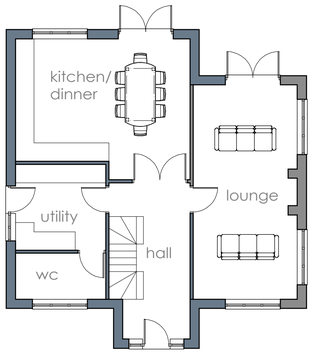

ground floor plan

Client

Mr A Byatt & Mrs P Hughes

Cont act

Proposed agricultural workers dwelling at
Far Lakes Farm, Shaw Wall Lane, Foxt.

Drawing Title

Sketch Scheme 2 - Layout Plan
Site Layout plans, Plans and Elevations

Date June 2017	Status Preliminary
Scale 1:100 1:200	Contract Number 4000
Drg. No. 4000 - 012	Revision Suffix

Revisions

A1

BYATT OLIVER
— ASSOCIATES —

Telephone 01785 719268
Email enquiries@byattoliver.co.uk
Website www.byattoliver.co.uk

Byatt Oliver
Unit 1B Whitebridge Way, Whitebridge Industrial Estate, Stone, Staffordshire ST15 8LQ