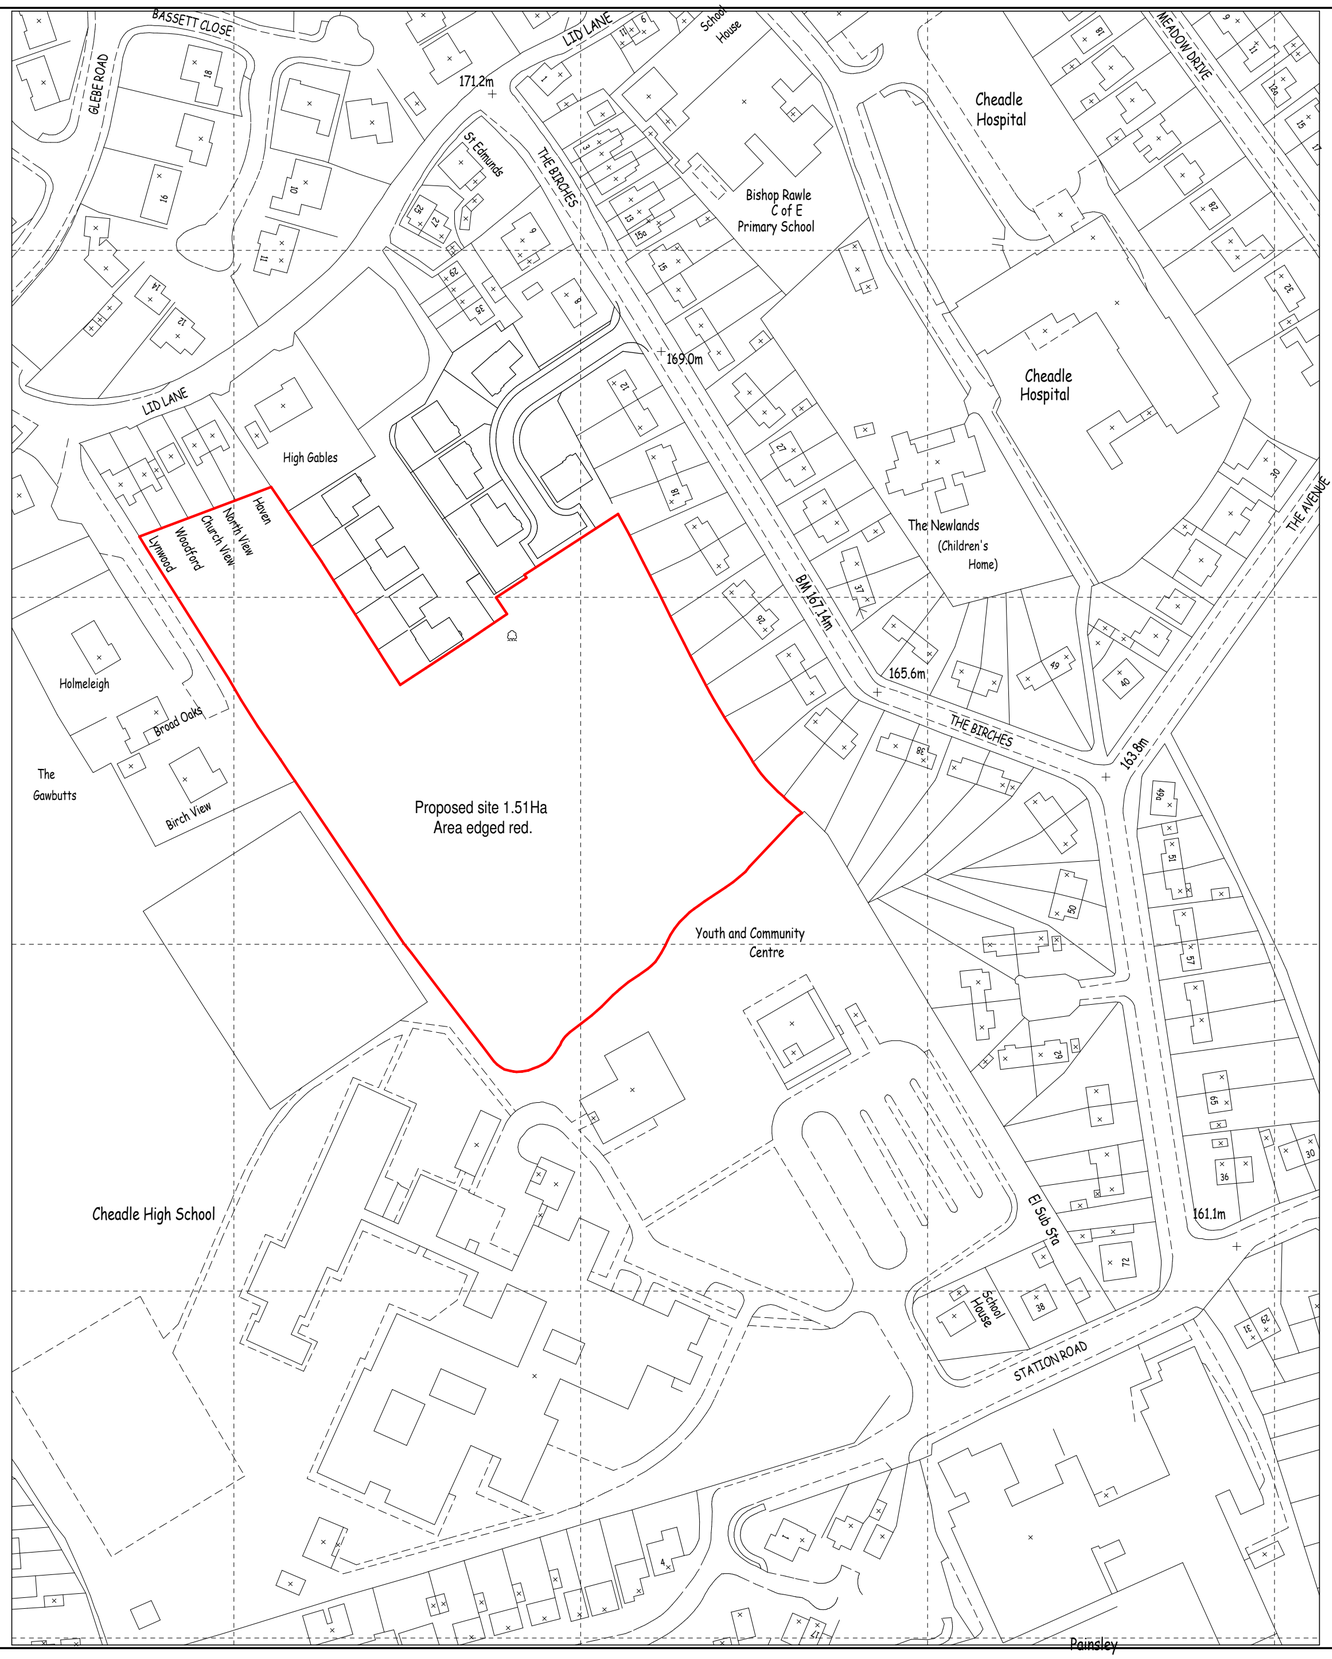


N

scale bar @ 1:1250

LOCATION PLAN

Scale 1:1250

MOORLANDS HOMES (CHEADLE) LTD

PROPOSED DEVELOPMENT ON LAND
AT THE REAR OF
THE BIRCHES,
CHEADLE,
STAFFS,
ST10 1EJ.

LOCATION PLAN

Date	Sheet	Scale
APRIL 2014	A2	1:1250
Drg No. 2014-1971-01	Rev. C	Drawn ASR

A - 13/02/2015 - COLOURING UPDATED
B - 29/03/2016 - RED EDGE UPDATED FOR SECTION 106
C - 30/03/2016 - RED EDGE UPDATED FOR SECTION 106

SAMMONS Architectural LIMITED
Chartered Institute of Architectural Technologists
10 Cawdry Buildings, Fountain Street, Leek. ST13 6JP
Telephone + Fax 01538 386002
E-mail: info@sammonsltd.co.uk
Web: www.sammonsltd.co.uk

This drawing is copyright. Do not scale.
All dimensions must be checked prior to commencement.