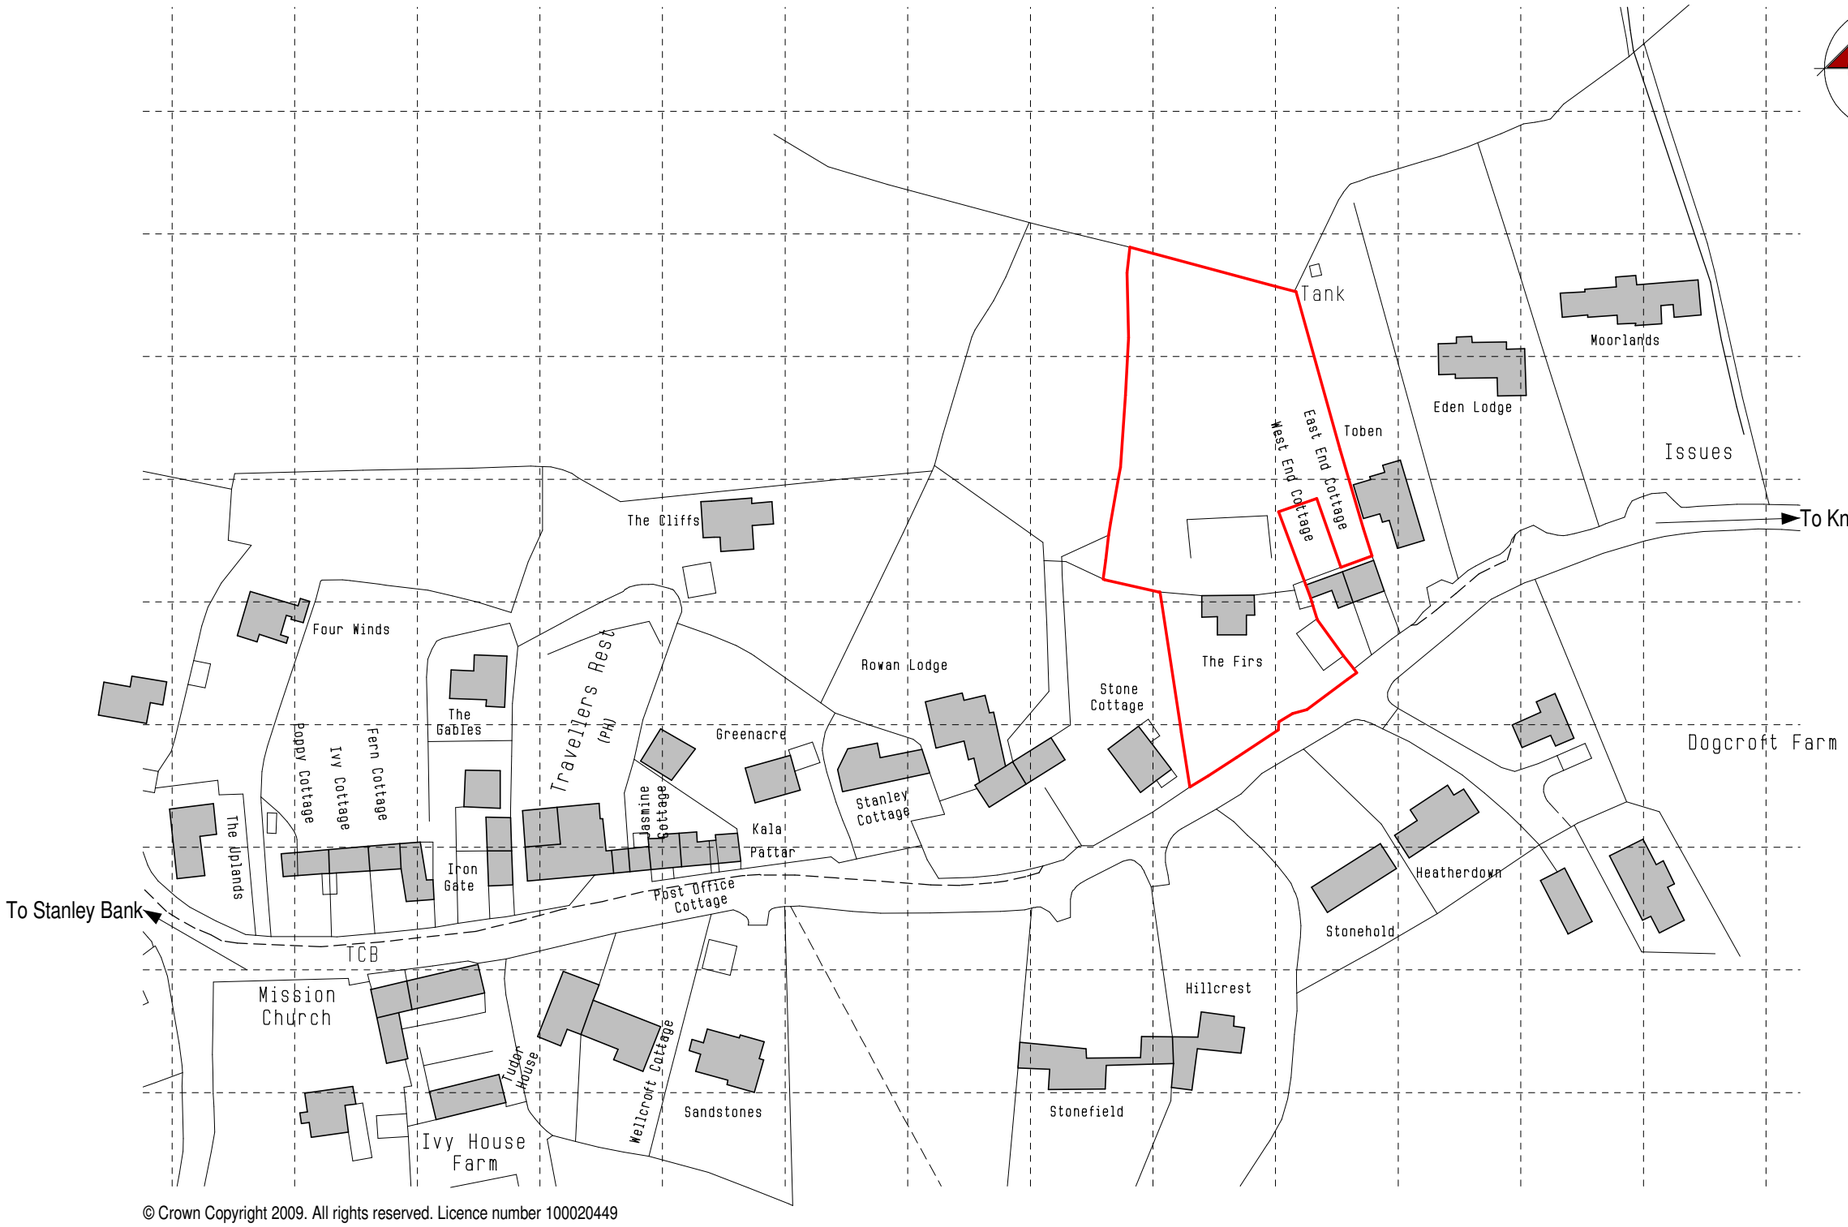


© Crown Copyright 2009. All rights reserved. Licence number 100020449

Location Plan
Scale 1:1250

0.0m 10.0m 20.0m 30.0m 40.0m 50.0m

scale bar @ 1:1250

Miss K. Klucznik & Mr B. Knowles

PROPOSED EXTENSION & ALTERATIONS
TO THE FIRS,
TOMPKIN LANE,
STANLEY,
STAFFORDSHIRE,
ST9 9LX.

LOCATION PLAN

Date	Sheet	Scale
SEPTEMBER 2009	A3	1:1250
Drg No.	Rev.	Drawn
2009-1672-04	-	AB
Rev.		

SAMMONS Architectural LIMITED
Chartered Institute of Architectural Technologists
10 Cawdry Buildings, Fountain Street, Leek. ST13 6JP
Telephone + Fax 01538 386002
E-mail: info@sammonsltd.co.uk

This drawing is copyright. Do not scale.
All dimensions must be checked prior to commencement.