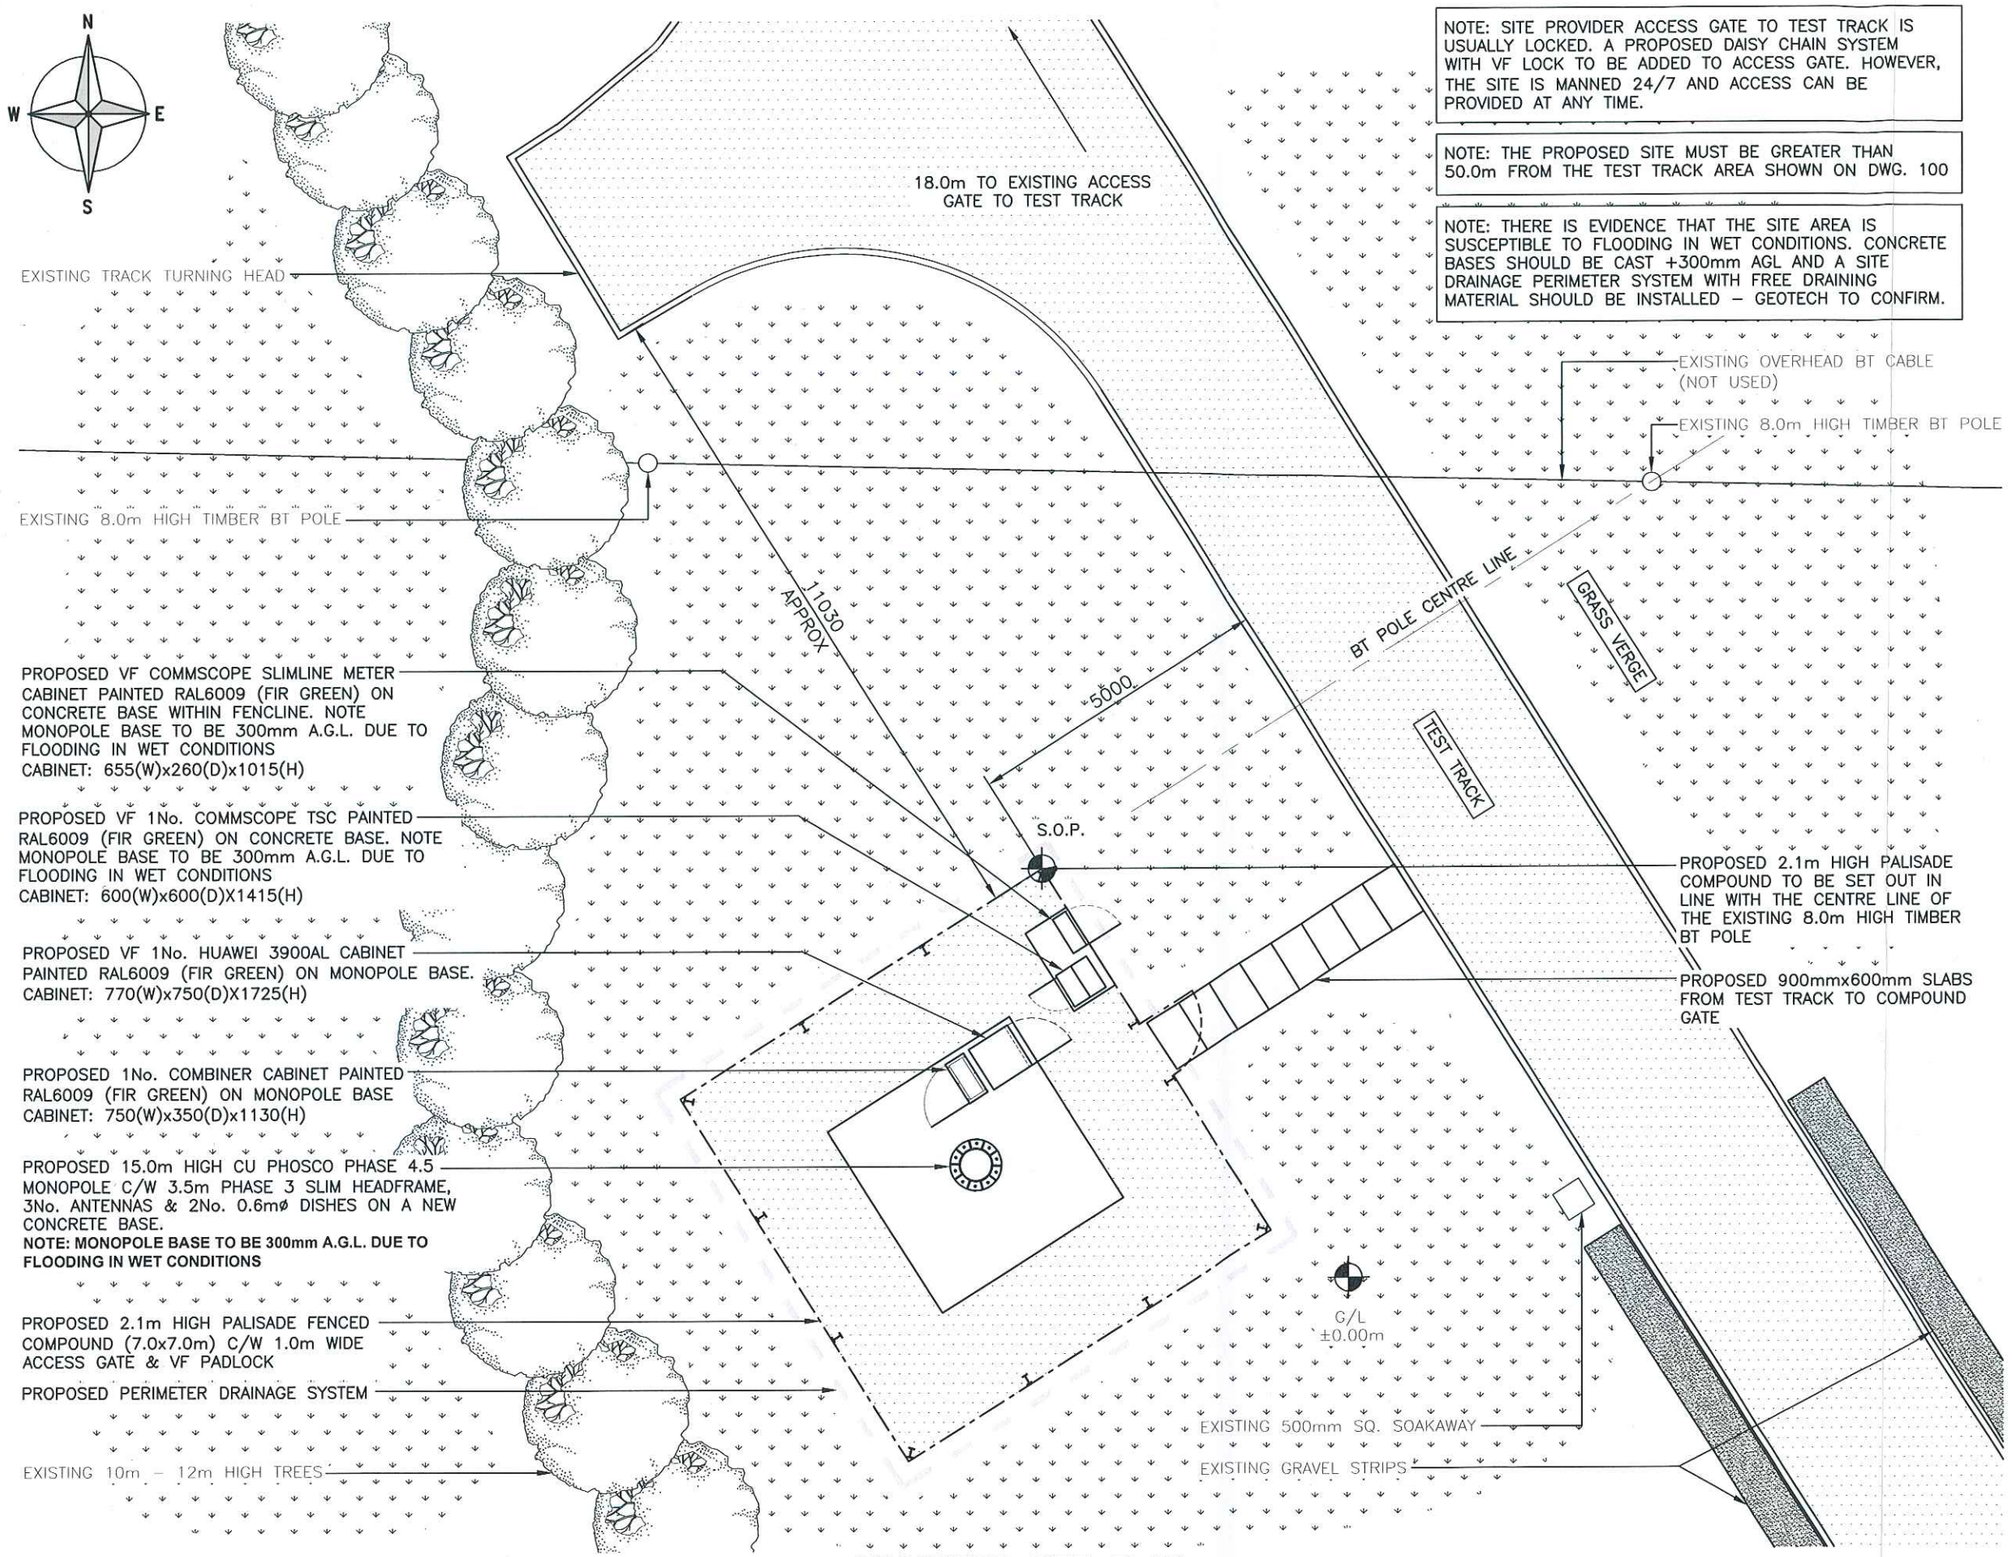

NOTE: SITE PROVIDER ACCESS GATE TO TEST TRACK IS USUALLY LOCKED. A PROPOSED DAISY CHAIN SYSTEM WITH VF LOCK TO BE ADDED TO ACCESS GATE. HOWEVER, THE SITE IS MANNED 24/7 AND ACCESS CAN BE PROVIDED AT ANY TIME.

NOTE: THE PROPOSED SITE MUST BE GREATER THAN 50.0m FROM THE TEST TRACK AREA SHOWN ON DWG. 100

NOTE: THERE IS EVIDENCE THAT THE SITE AREA IS SUSCEPTIBLE TO FLOODING IN WET CONDITIONS. CONCRETE BASES SHOULD BE CAST +300mm AGL AND A SITE DRAINAGE PERIMETER SYSTEM WITH FREE DRAINING MATERIAL SHOULD BE INSTALLED – GEOTECH TO CONFIRM.

PROPOSED SITE PLAN

(1:100)

5000 0 5000 10000

ORIGINAL SCALE AT A3 – 1:100

ALL DIMENSIONS IN MILLIMETRES

The drawings comply with TEF & Vodafone Standard ICNIRP guidelines.
Designed in accordance with CTIL document: SDN0008

ALL DIMENSIONS ARE IN mm UNLESS NOTED OTHERWISE

N.G.R	E: 399651 N: 342384
CONCESSION REQUIRED	NO

NOTES:

REV	MODIFICATION	BY	CH	DATE
A	Issued for Approval	RKB	MT	25.07.17

KTL

Infra Projects
Sustainable | Innovative

vodafone
GROW THE GRID

Cell Name	Opt.
KLARIUS PRODUCTS LTD–TEST TRACK	–

Cell ID No

CTIL	TEF	VF
207882	–	95276

Site Address / Contact Details

KLARIUS PRODUCTS LTD–TEST TRACK
BROOKHOUSES INDUSTRIAL ESTATE
NEW HADEN ROAD
CHEADLE, STAFFORDSHIRE
ST10 1UF

Drawing Title: PROPOSED SITE PLAN

Purpose of issue: PLANNING — Dwg Rev: A

Drawing Number: 201

Surveyed By:	Original Sheet Size:	Pack Issue:
S De Prez	A3	A

Drawn:	Date:	Checked:	Date:
RKB	25.07.17	ddd	MT

NOTE: SITE PROVIDER ACCESS GATE TO TEST TRACK IS USUALLY LOCKED. A PROPOSED DAISY CHAIN SYSTEM WITH VF LOCK TO BE ADDED TO ACCESS GATE. HOWEVER, THE SITE IS MANNED 24/7 AND ACCESS CAN BE PROVIDED AT ANY TIME.

NOTE: THE PROPOSED SITE MUST BE GREATER THAN 50.0m FROM THE TEST TRACK AREA SHOWN ON DWG. 100

NOTE: THERE IS EVIDENCE THAT THE SITE AREA IS SUSCEPTIBLE TO FLOODING IN WET CONDITIONS. CONCRETE BASES SHOULD BE CAST +300mm AGL AND A SITE DRAINAGE PERIMETER SYSTEM WITH FREE DRAINING MATERIAL SHOULD BE INSTALLED – GEOTECH TO CONFIRM.

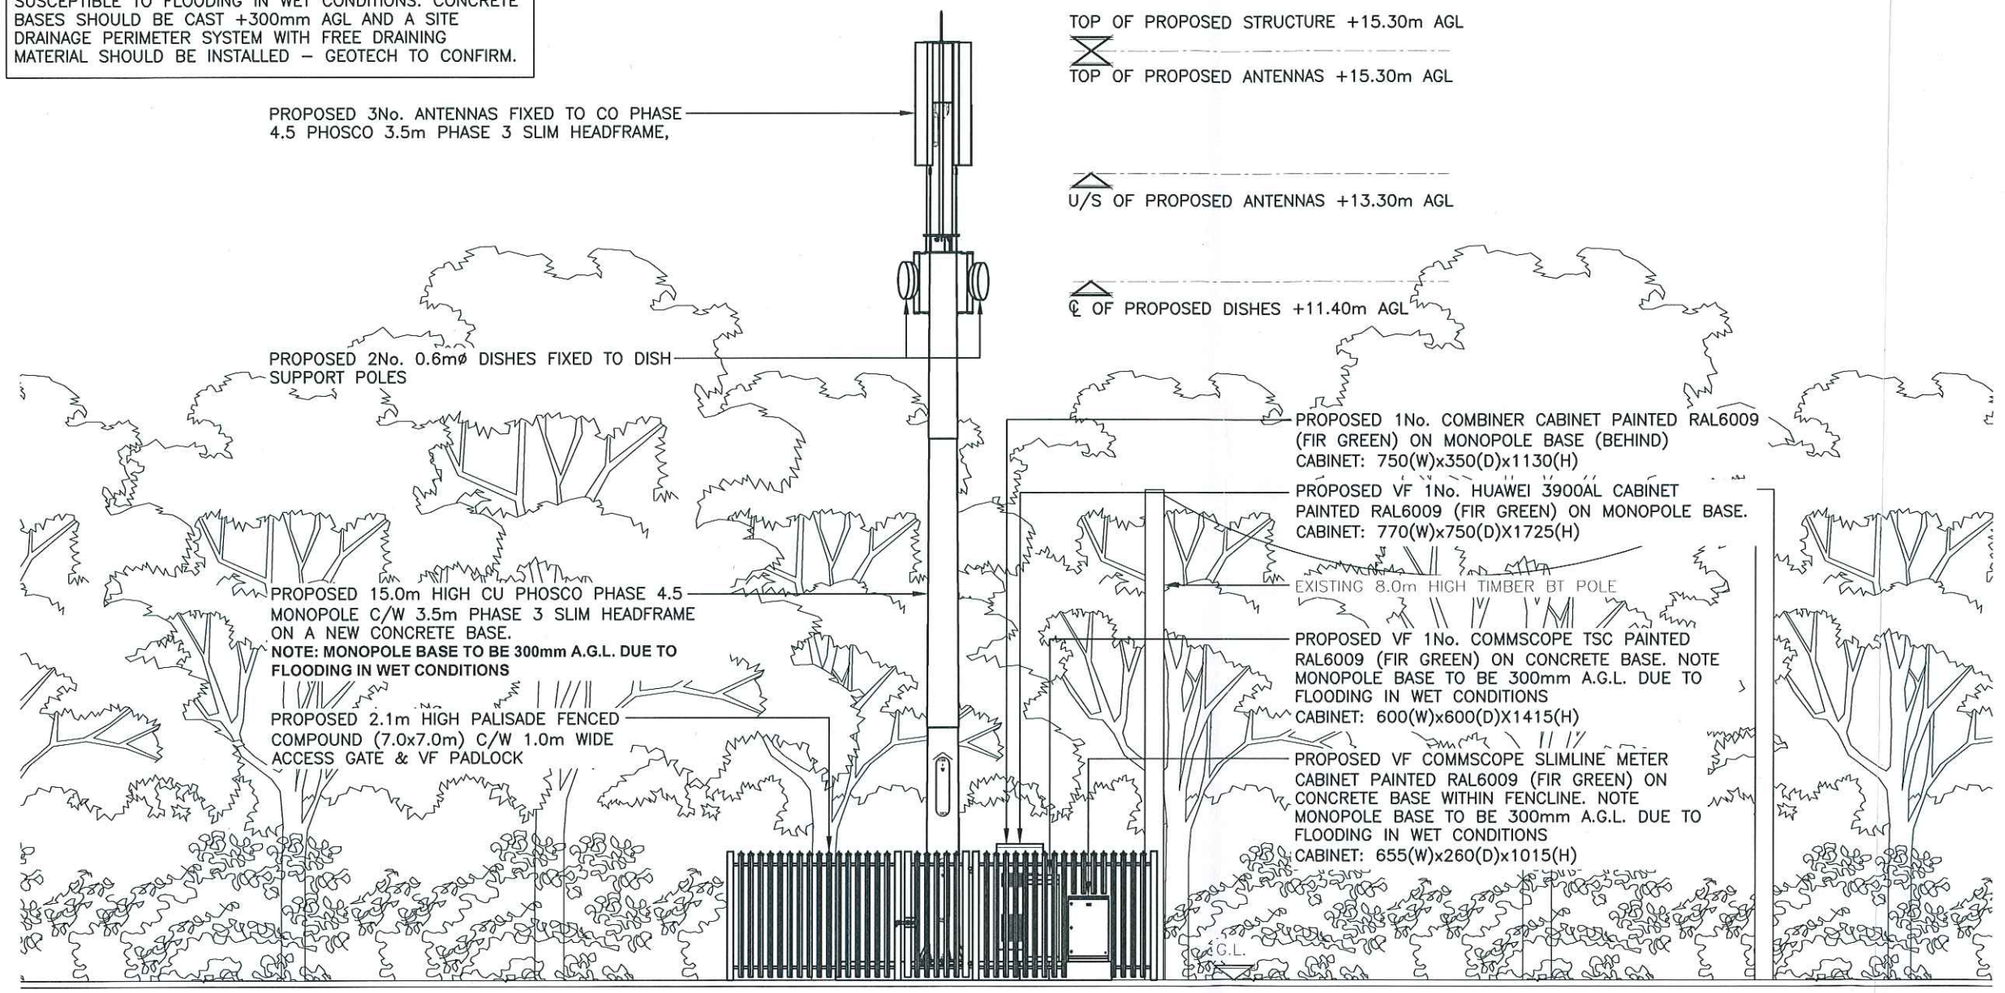

PROPOSED NORTH EAST ELEVATION
(1:100)

5000 0 5000 10000

ORIGINAL SCALE AT A3 – 1:100 ALL DIMENSIONS IN MILLIMETRES

The drawings comply with TEF & Vodafone Standard ICNIRP guidelines.
Designed in accordance with CTIL document: SDN0008

ALL DIMENSIONS ARE IN mm UNLESS NOTED OTHERWISE

N.G.R	E: 399651 N: 342384
CONCESSION REQUIRED	NO

NOTES:

REV				
A	Issued for Approval	RKB	MT	25.07.17
REV	MODIFICATION	BY	CH	DATE

KTL

Infra Projects
Sustainable | Innovative

vodafone
GROW THE GRID

Cell Name	Opt.
KLARIUS PRODUCTS LTD–TEST TRACK	–

Cell ID No

CTIL	TEF	VF
207882	–	95276

Site Address / Contact Details

KLARIUS PRODUCTS LTD–TEST TRACK
BROOKHOUSES INDUSTRIAL ESTATE
NEW HADEN ROAD
CHEADLE, STAFFORDSHIRE
ST10 1UF

Drawing Title:
PROPOSED SITE ELEVATION

Purpose of issue:	Dwg Rev:
PLANNING	A
Drawing Number: 301	
Surveyed By: S De Prez	Original Sheet Size: A3 — Pack Issue: A
Drawn: RKB — Date: 25.07.17	Checked: ddd — Date: MT