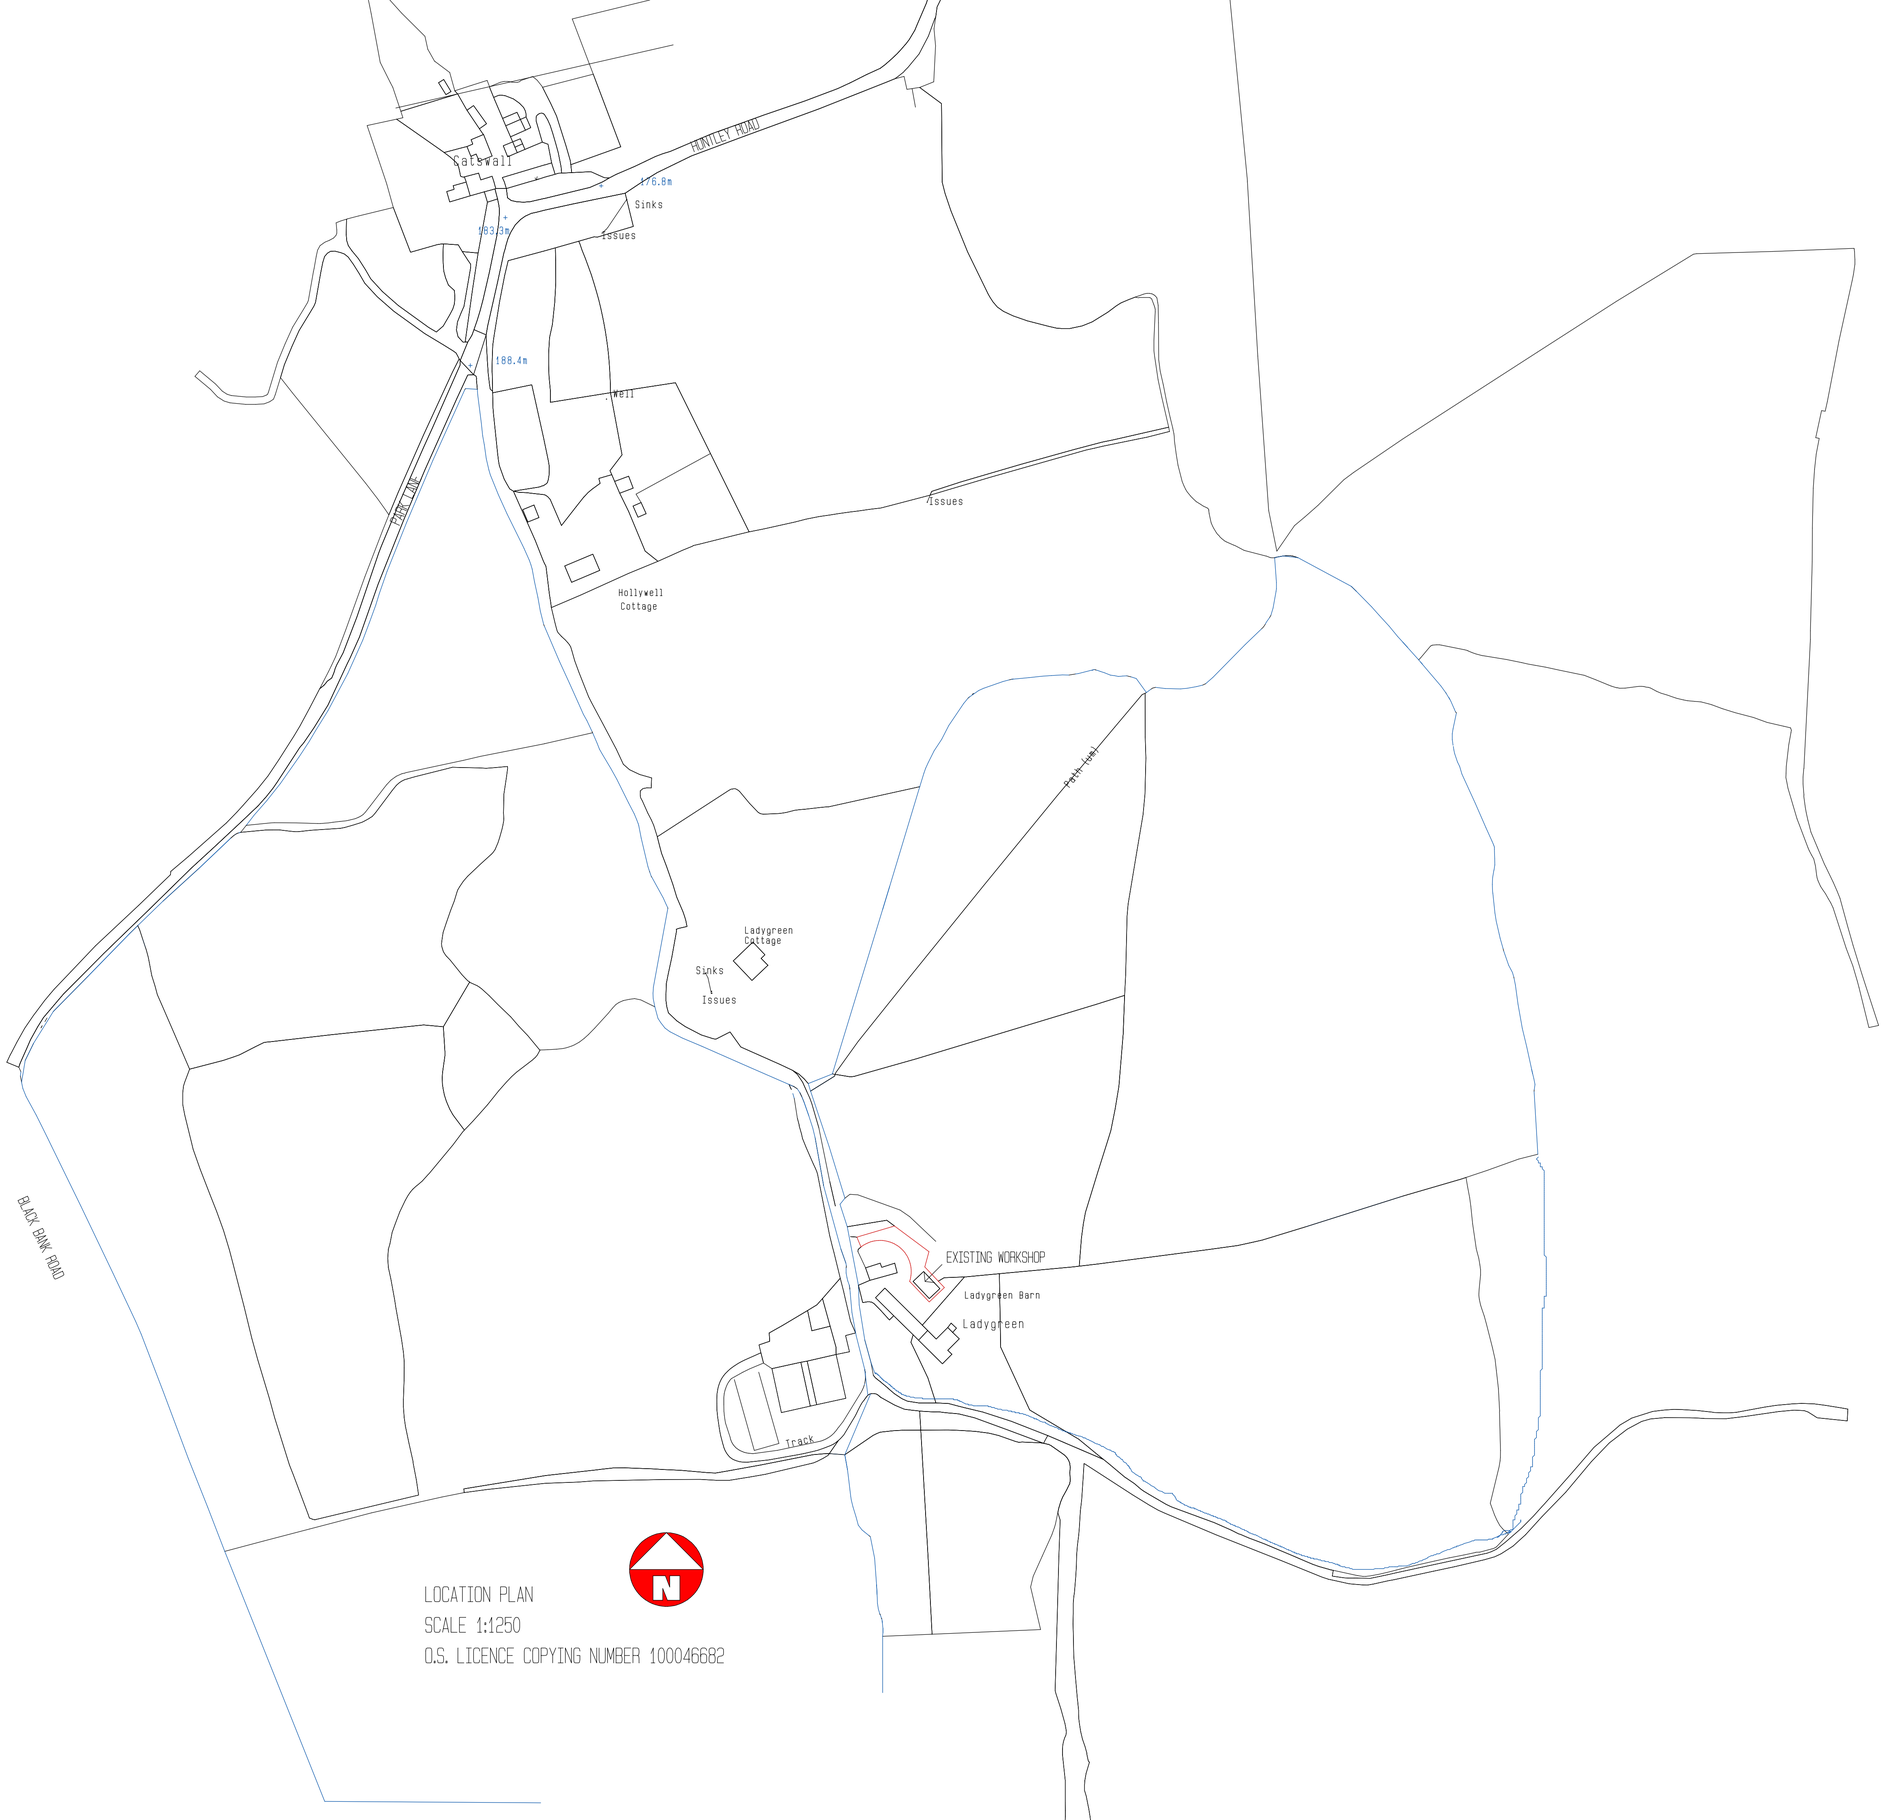

Catswall
HUNLEY HOAD
176.8m
Sinks
183.3m
Issues
188.4m
Well
PARK LANE
Issues
Hollywell
Cottage
Path (Hall
Ladygreen
Cottage
Sinks
Issues
BLACK BANK ROAD
EXISTING WORKSHOP
Ladygreen Barn
Ladygreen
Track
N
LOCATION PLAN
SCALE 1:1250
O.S. LICENCE COPYING NUMBER 100046682