Copyright of this drawing is vested in the Architect and it must not be copied or reproduced without consent. Figured dimensions only are to be taken from this drawing. All contractors must visit the site and be responsible for taking and checking all dimensions relative to their work. Hewitt&Carr Architects Ltd are to be advised of any variation between drawings and site conditions.
**CLIENTS ARE ADVISED TO CLARIFY DIMENSIONS WITH THE ARCHITECT PRIOR TO SETTING OUT AND NOT TO SCALE FROM THE DRAWING**

| Rev. | Drawn | Comments | Date |
|---|---|---|---|

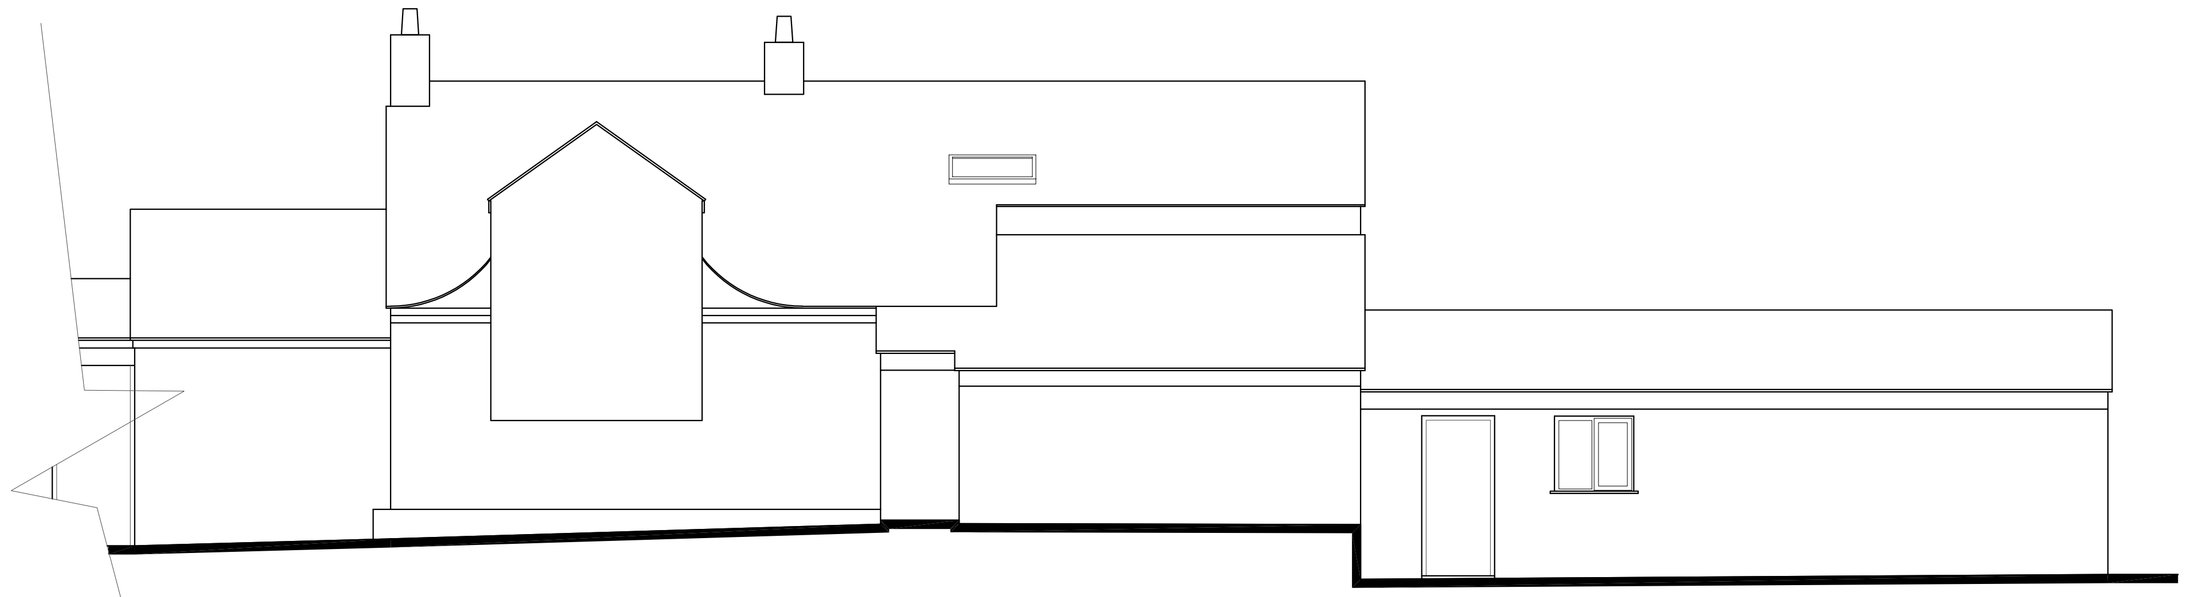

PART EAST ELEVATION 1:50

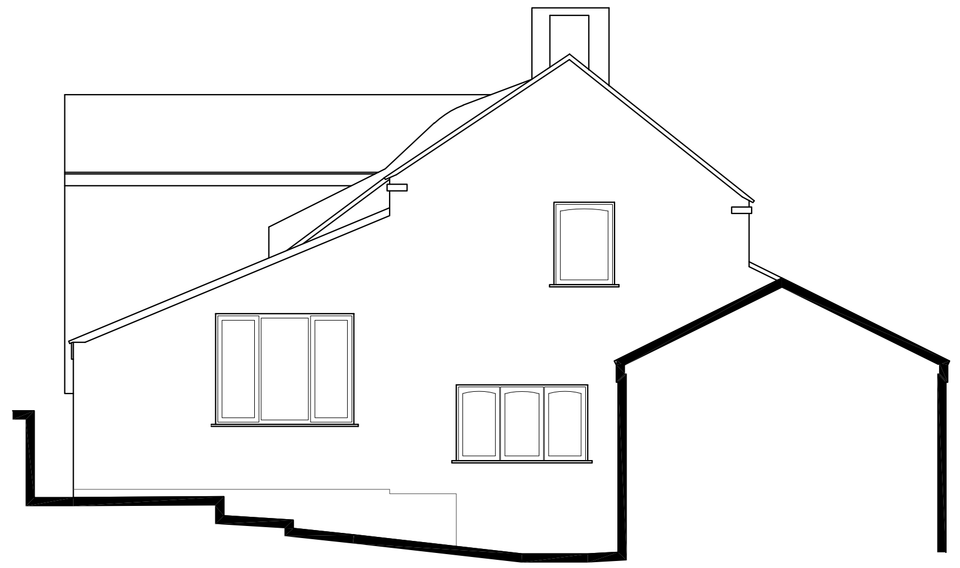

PART NORTH ELEVATION 1:50

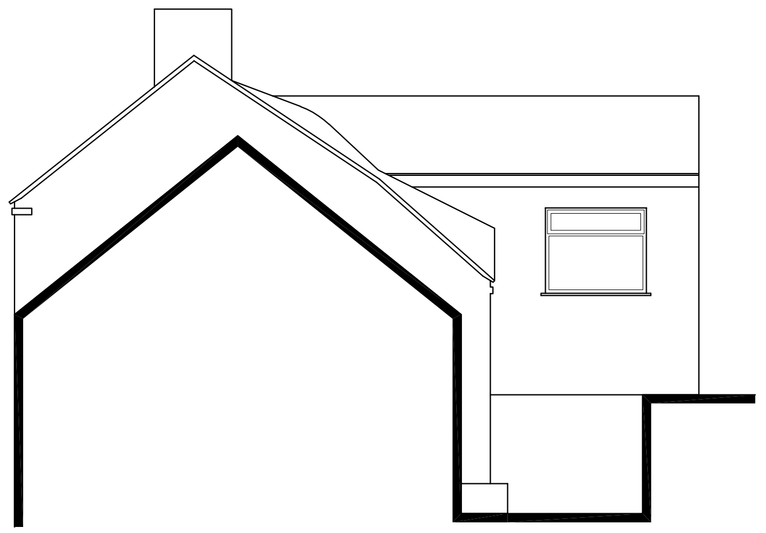

PART SOUTH ELEVATION 1:50

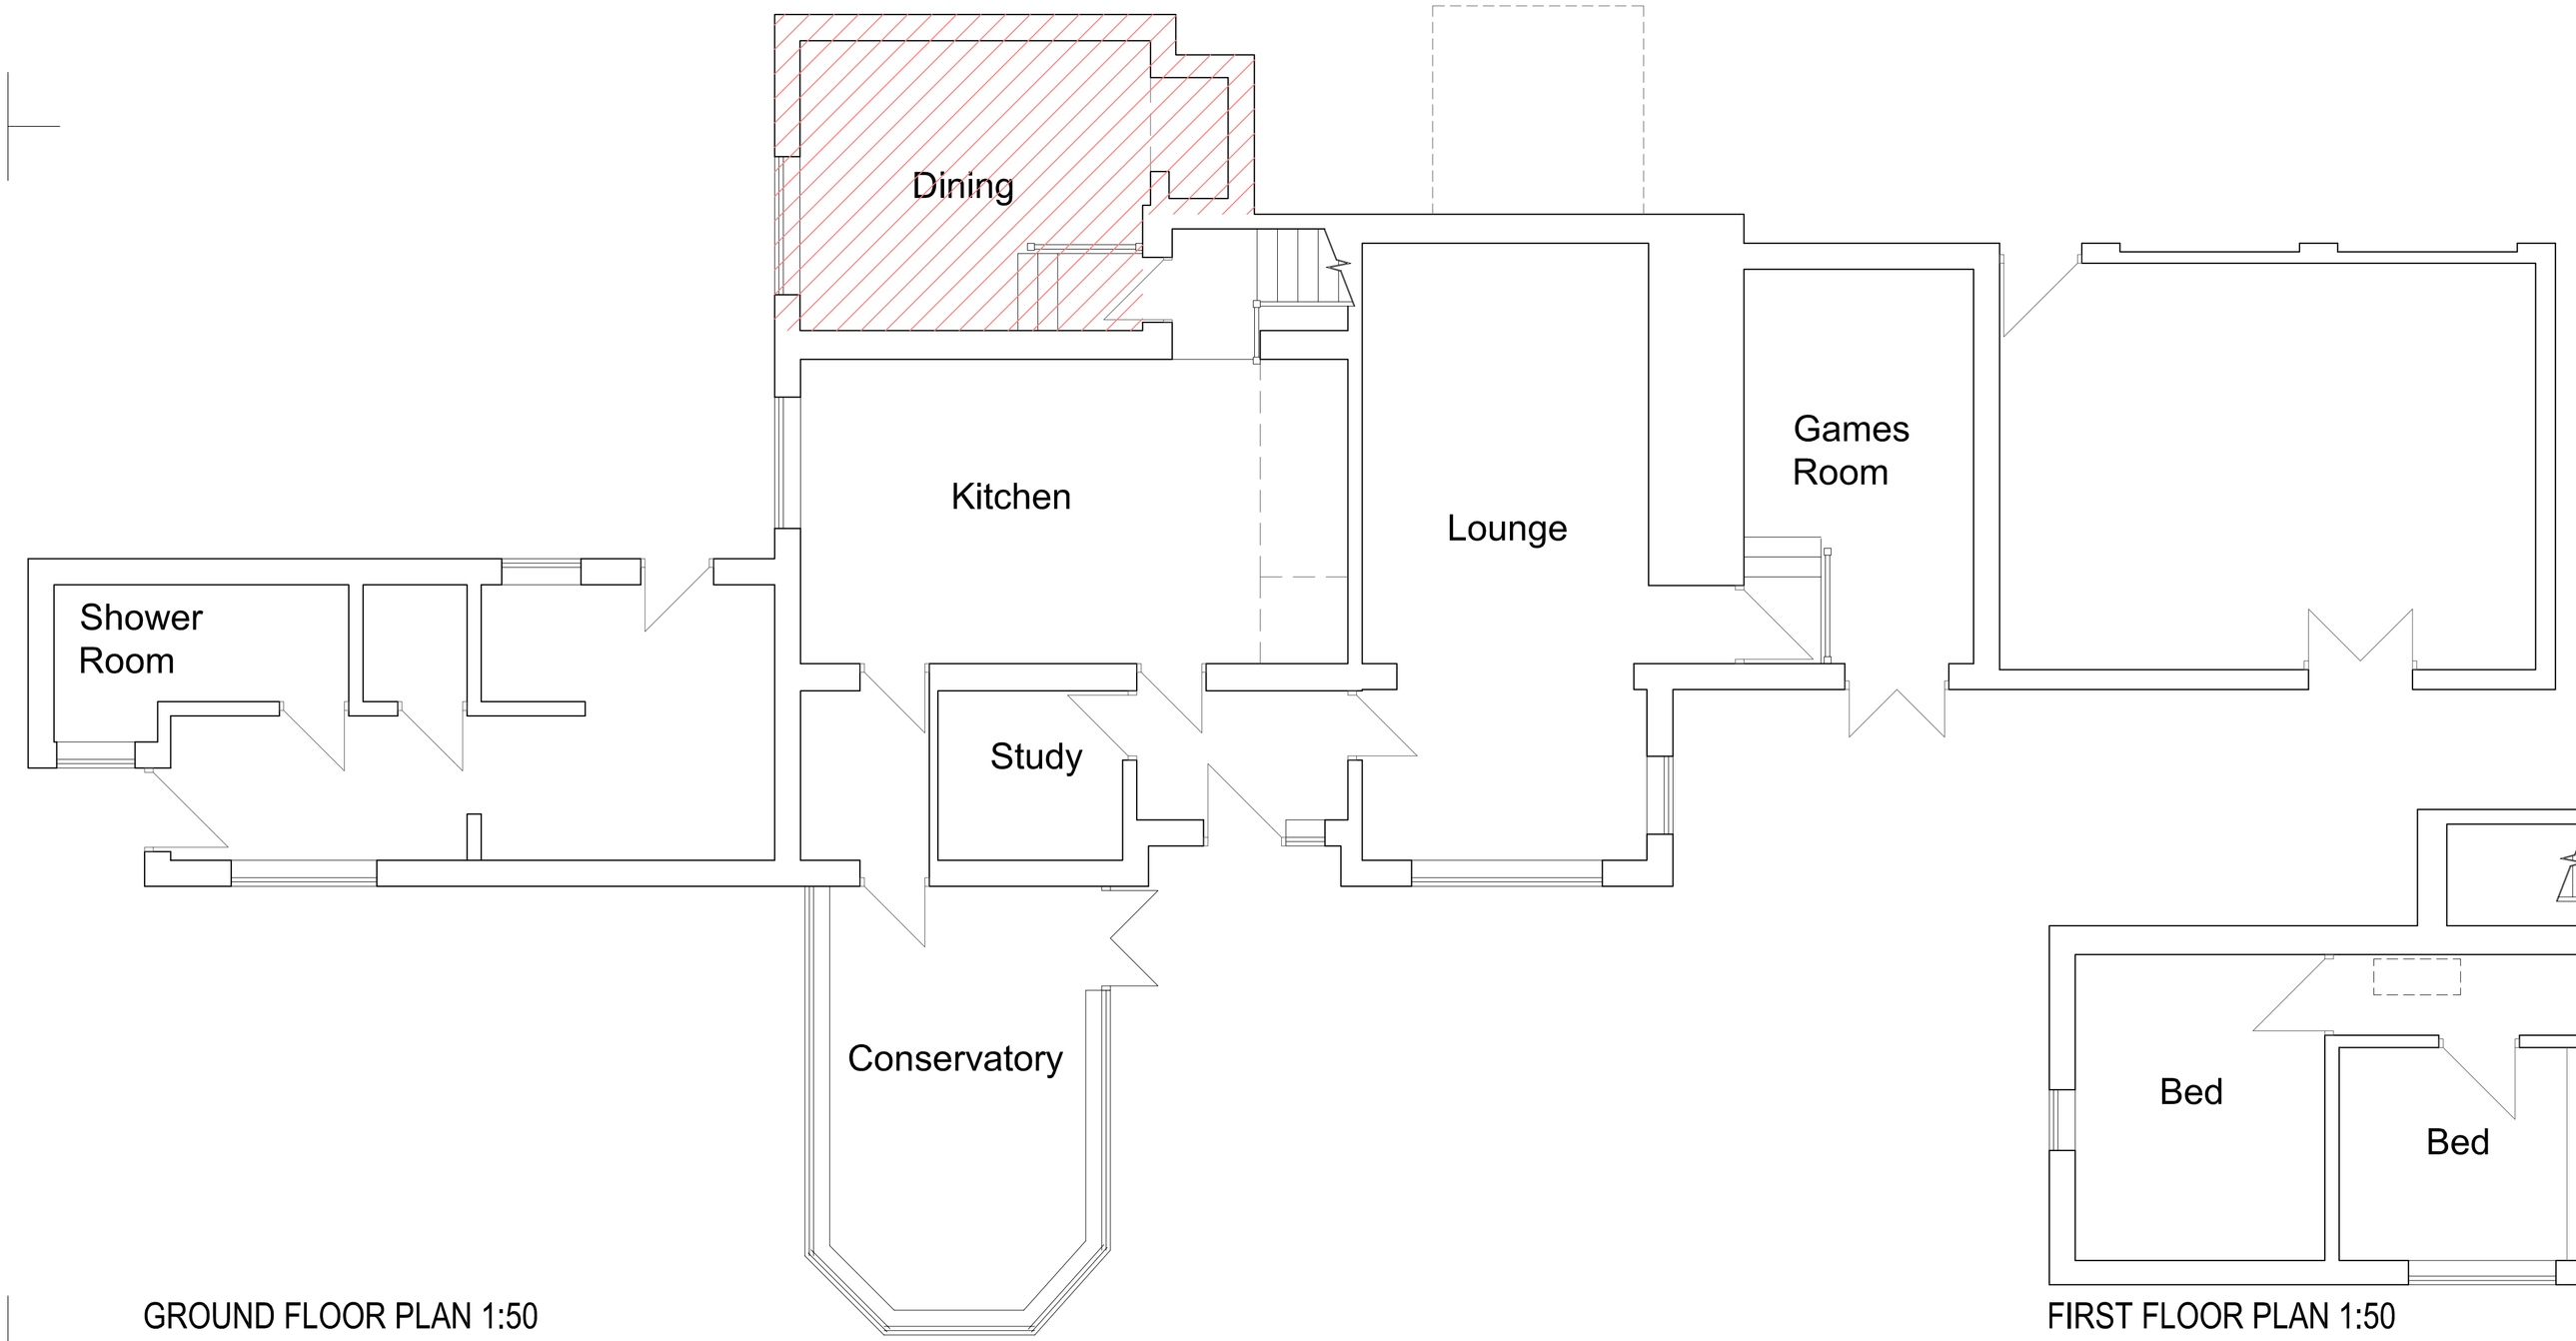


GROUND FLOOR PLAN 1:50




FIRST FLOOR PLAN 1:50

**Hewitt&Carr**Architects
A: 2-4 Cross Street I Cheadle I Staffordshire I ST10 1NP
T: 01538 756888
E: enquiries@hcarchitects.co.uk
W: www.hcarchitects.co.uk

Client
Mr & Mrs Arrowsmith

Project
Pear Tree Farm
Freehay, Cheadle

Title
Floor Plans and Elevations

SURVEY

Status
Survey

Date Oct 2017

Drawn SG

Scale @A1 1:50

Checked

Project No 00714

Drawing No. AL(0)01

Rev

File Ref: H1859