Ordnance Survey © Crown copyright 2017 All rights reserved. Licence number 100051789

Copyright of this drawing is vested in the Architect and it must not be copied or reproduced without consent. Figured dimensions only are to be taken from this drawing. All contractors must visit the site and be responsible for taking and checking all dimensions relative to their work. Hewitt&Carr Architects Ltd are to be advised of any variation between drawings and site conditions.
CLIENTS ARE ADVISED TO CLARIFY DIMENSIONS WITH THE ARCHITECT PRIOR TO SETTING OUT AND NOT TO SCALE FROM THE DRAWING

Rev.	Drawn	Comments	Date

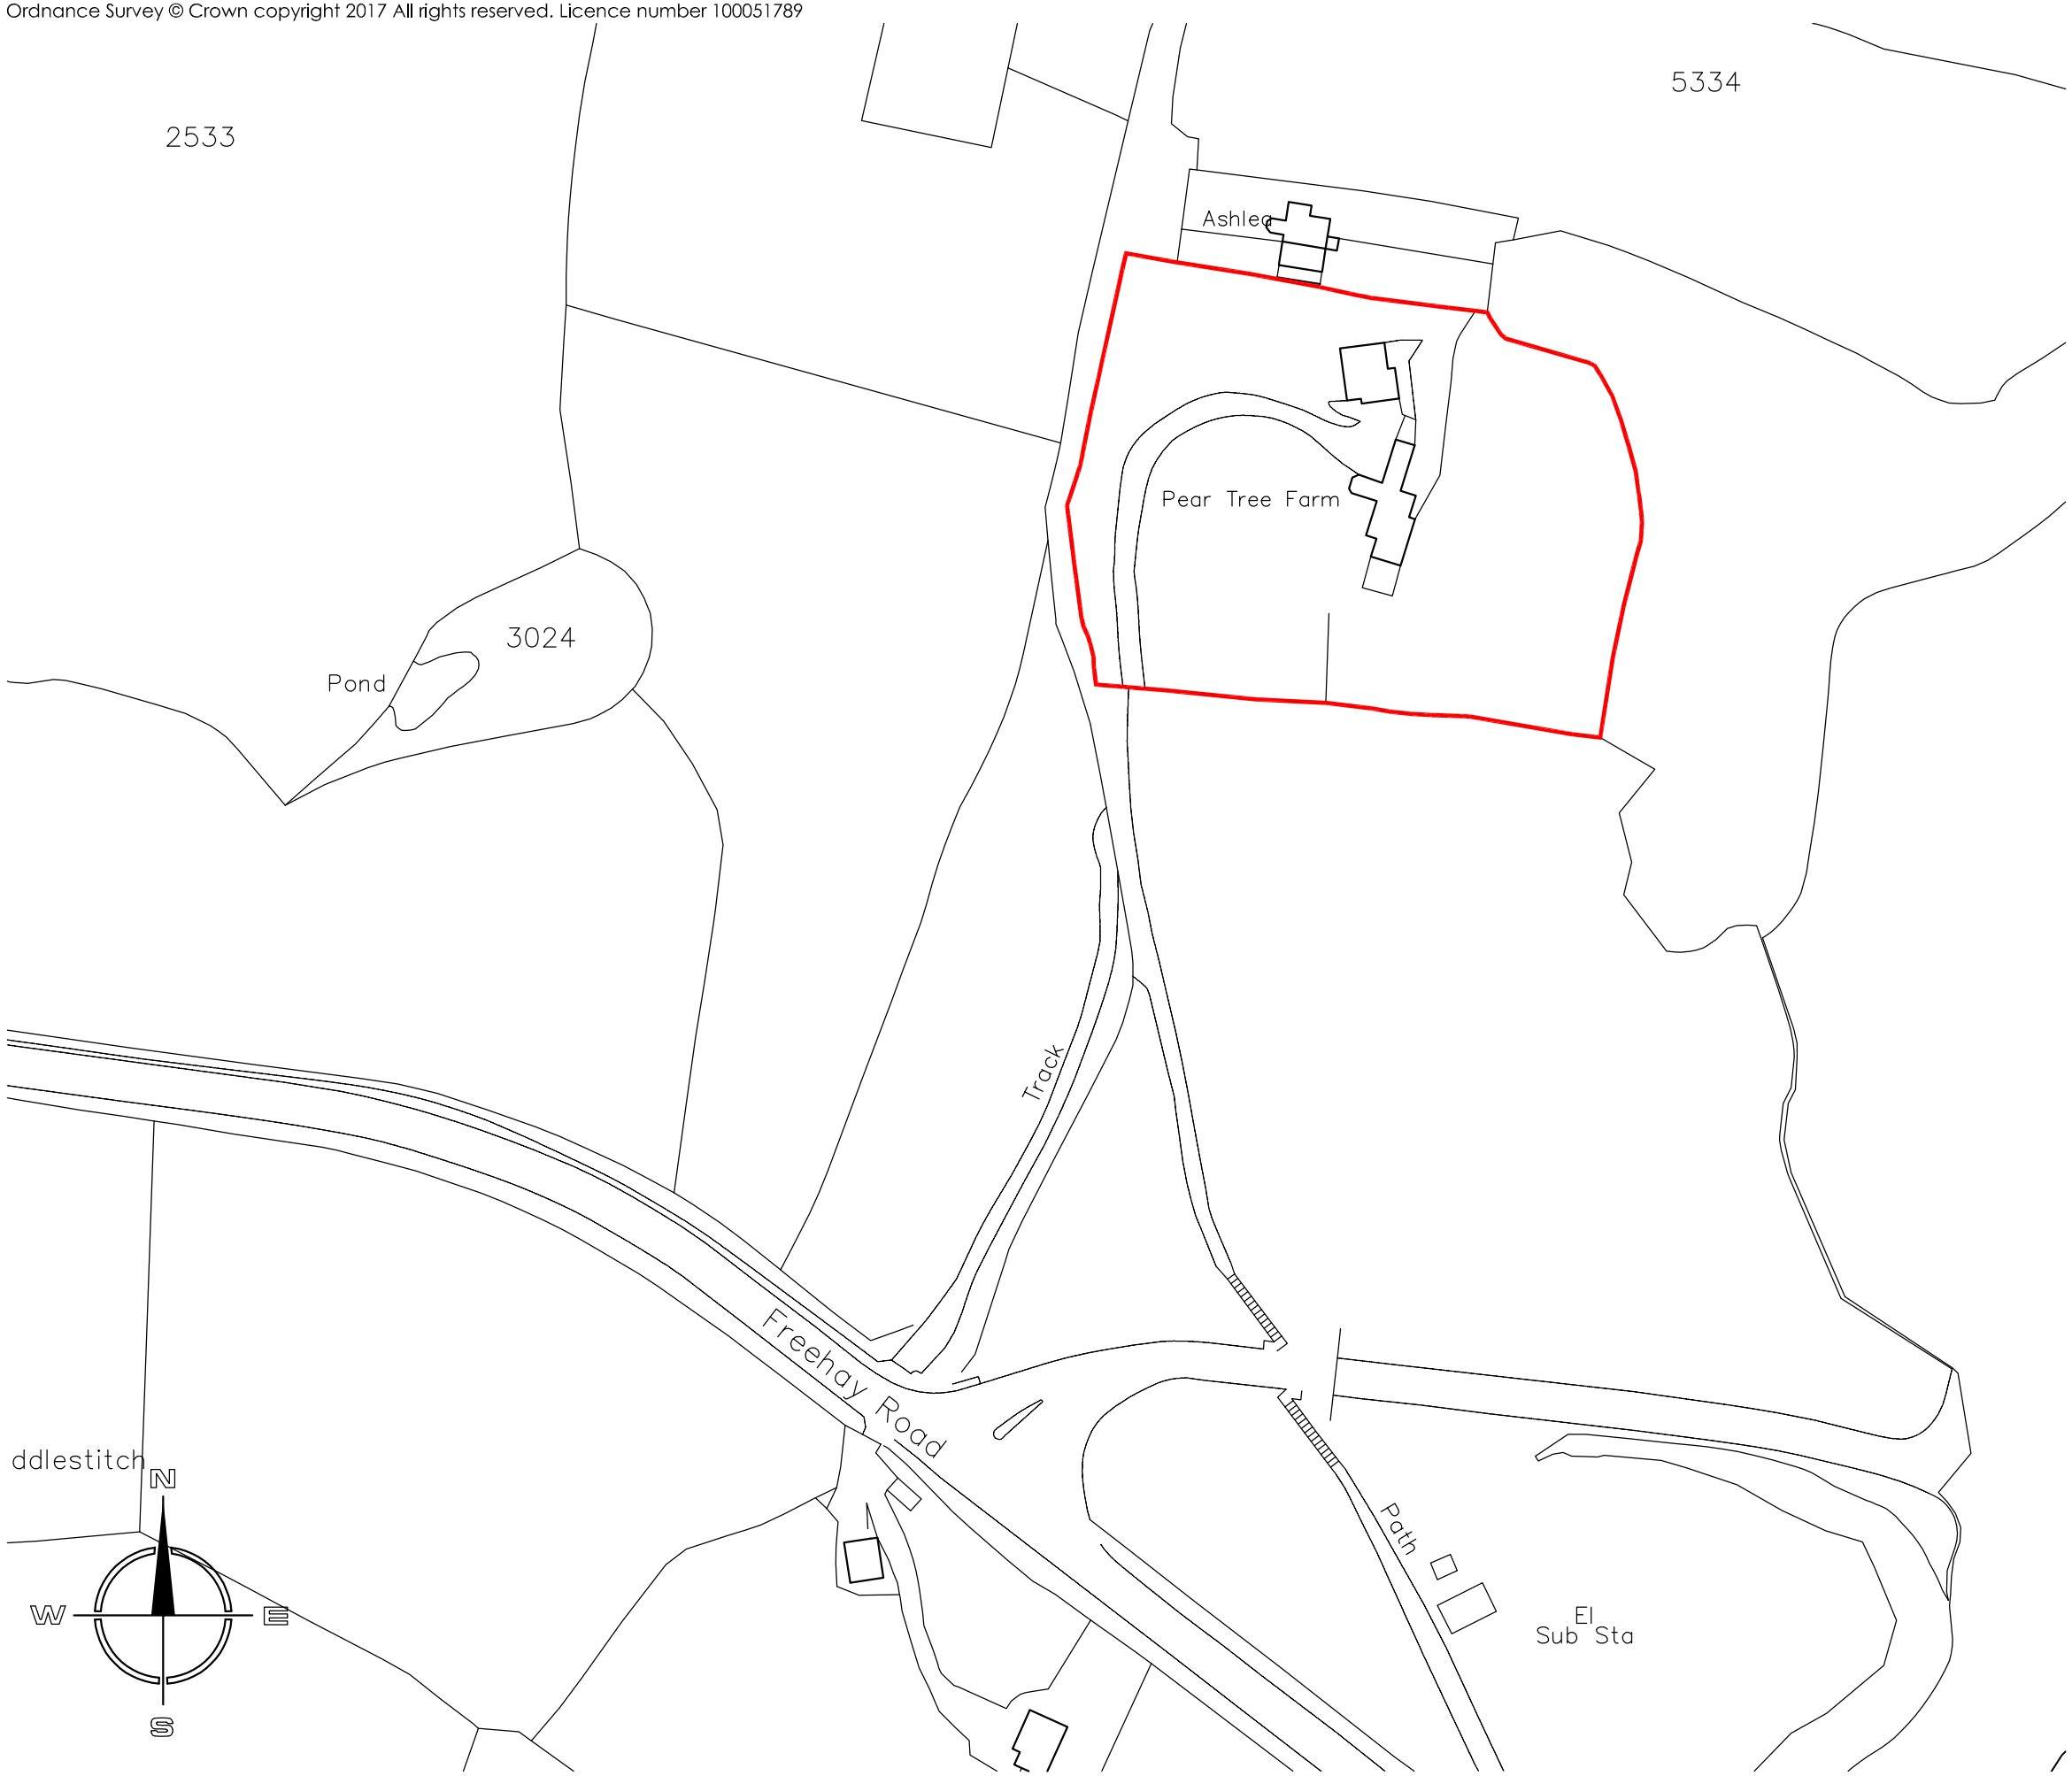

SITE LOCATION PLAN 1:1250

Hewitt&Carr Architects
A: 2-4 Cross Street | Cheadle | Staffordshire | ST10 1NP
T: 01538 756888
E: enquiries@hcarchitects.co.uk
W: www.hcarchitects.co.uk

Client
Mr & Mrs Arrowsmith

Project
Pear Tree Farm
Freehay, Cheadle

Title
Site Location Plan

SURVEY

Status
Survey

Date Oct 2017 Drawn SG

Scale @A3 1:1250 Checked

Project No 00714 Drawing No. AL(0)02 Rev

File Ref: C:\