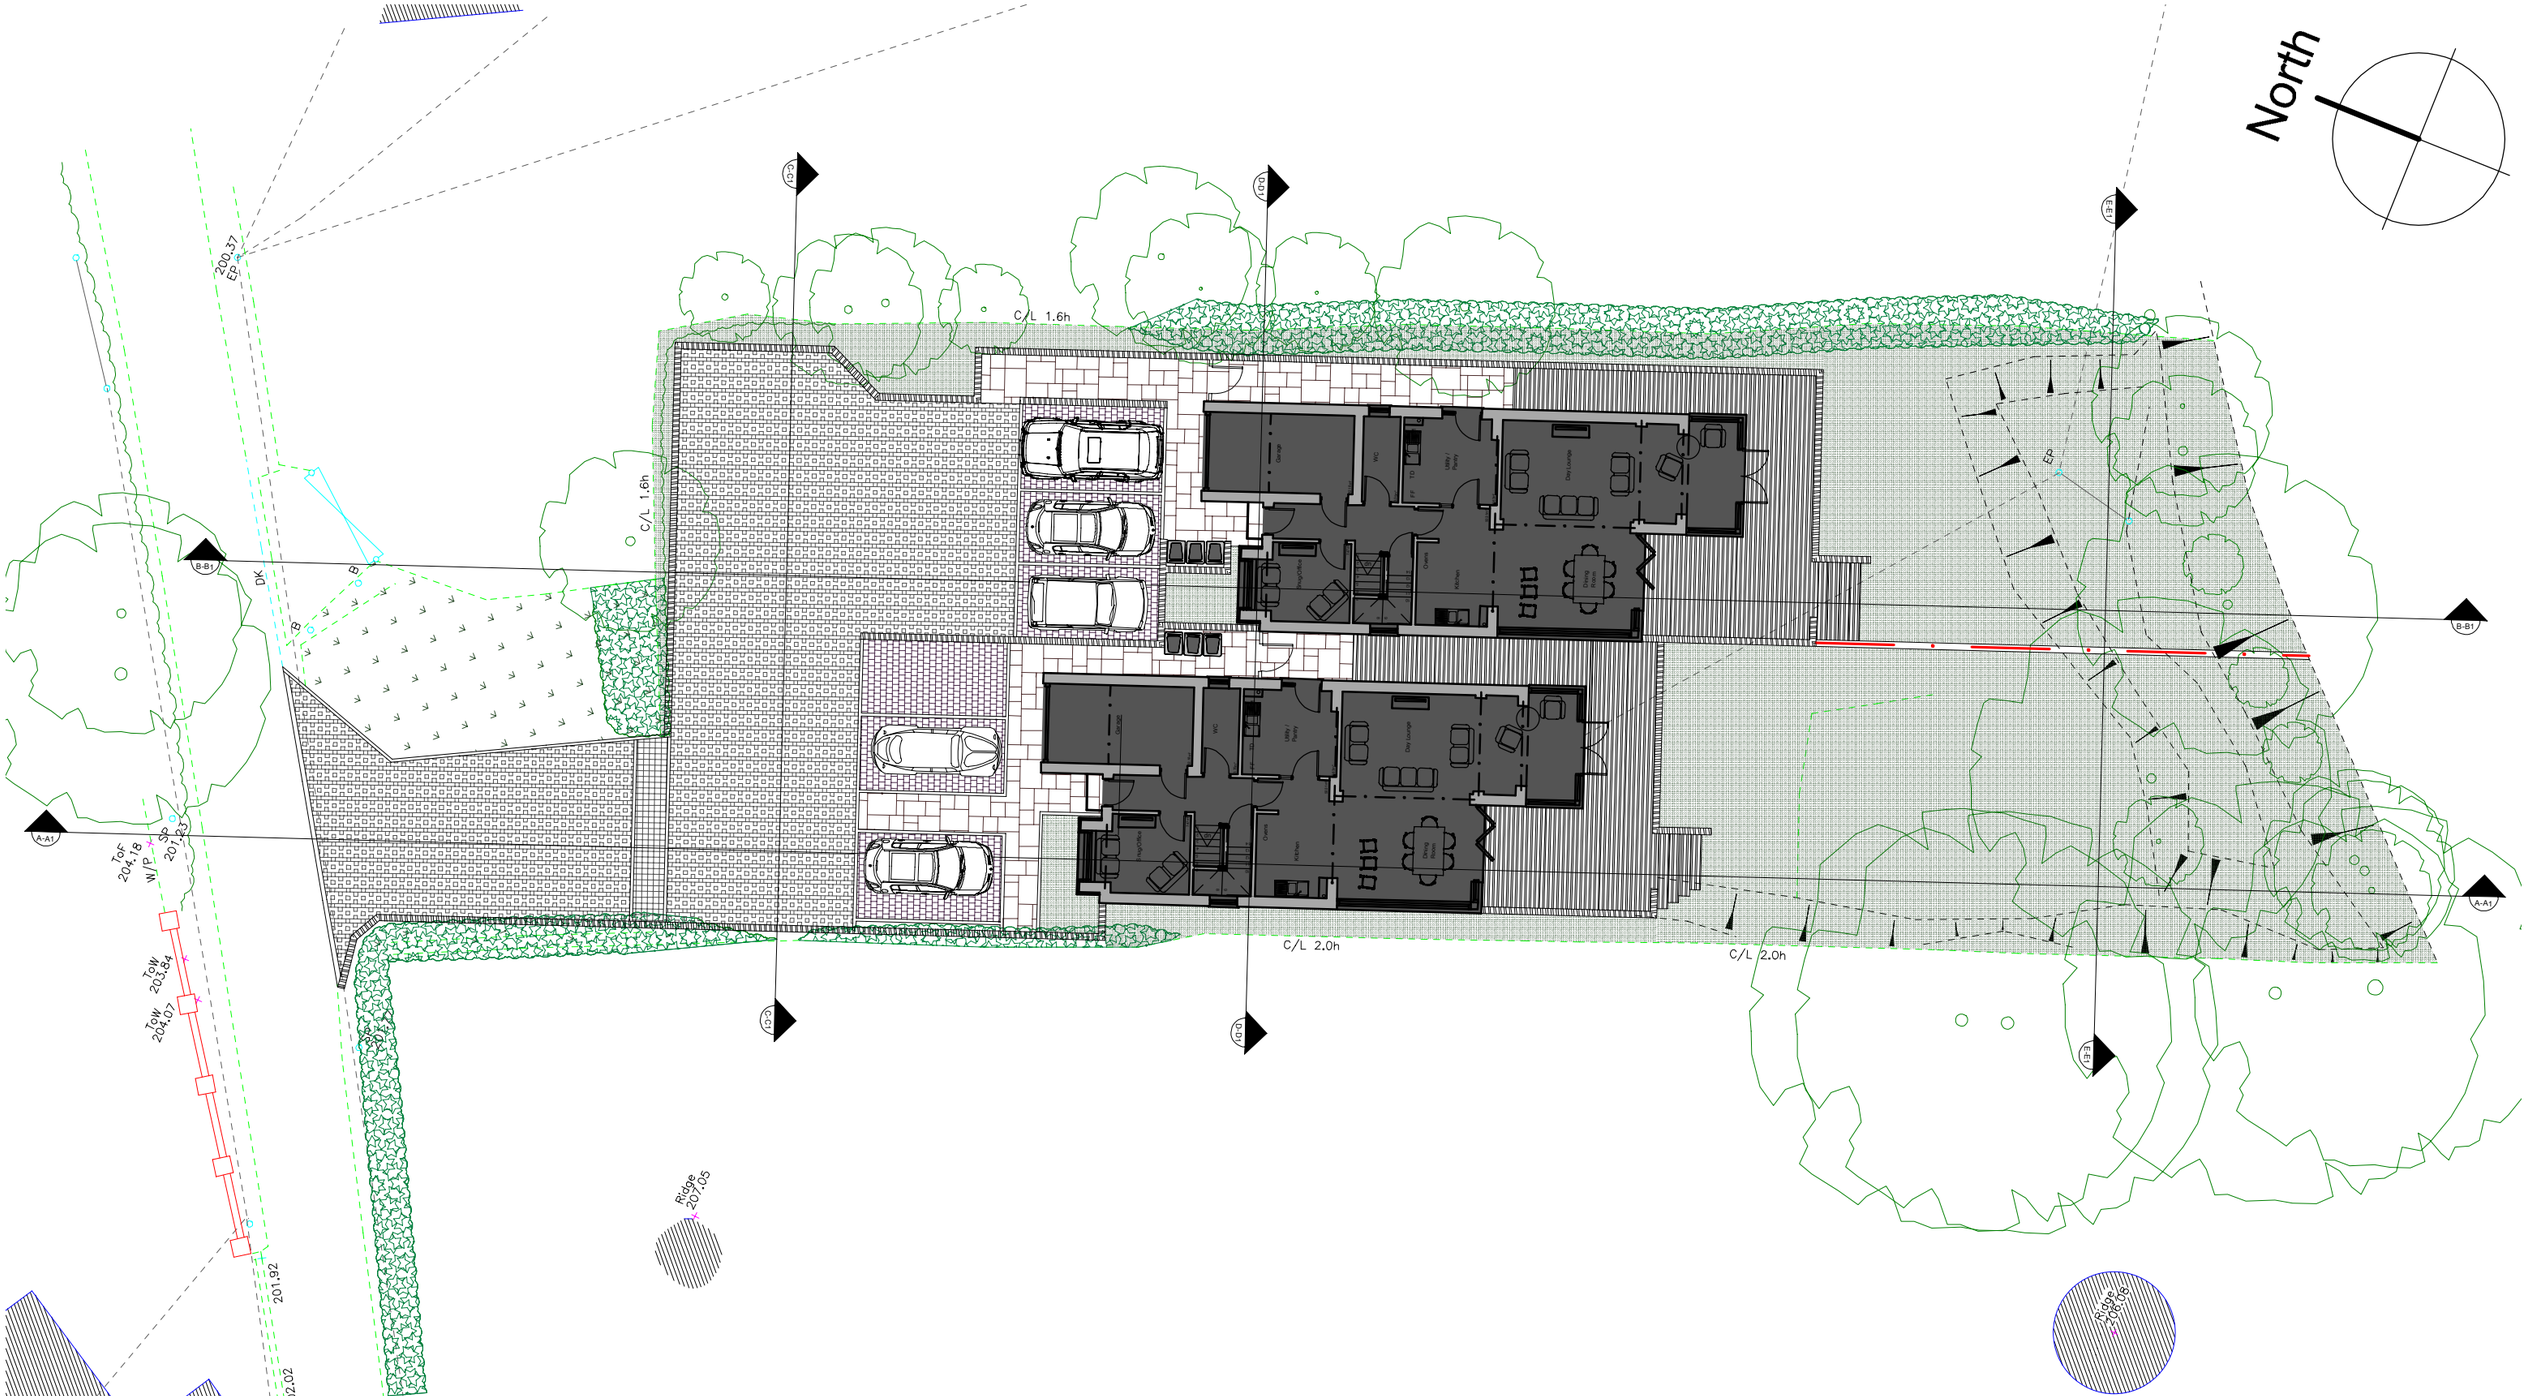


Rev	Date	Drawn	Description
B	19/09/17	AM	addition of section lines
A	09/08/17	AM	Minor layout changes following client meeting

ctd architects

Clerk Bank House
Clerk Bank
LEEK
Staffordshire
ST13 5HE

t : 01538 373477
f : 01538 386503
e : info@ctdarchitects.co.uk
w : www.ctdarchitects.co.uk

ctd architects © 2017

- This drawing is copyright.
- All dimensions to be checked on site before proceeding.
- Contractor must notify the architect of any discrepancies before proceeding.
- Contractor to check/adjust dimensions of new work to suit existing conditions. Do not assume existing structure or details are plumb, square or level.
- All drawings to be read in conjunction with all other consultants drawings and specs.

Client

A J Beaman Construction Ltd

Project

Proposed Dwellings

Tongue Lane, Brown Edge, S-o-T, ST6 8UH

Title

Site Plan
'as proposed'

Scale	Size	Drawn	Chk'd	Date
1:200	A3	AM	PR	01/08/17

Status: PRELIMINARY

Job No.	Drawing No.	Rev.
1731	AL 04	B