
Planning Department. This drawings should be used for Planning Purposes ONLY

Reproduced from the
Ordnance Survey map with the permission of Ordnance Survey on behalf of The Controller of Her Majesty's Statlonery Office, ©Crown copyright
Licence: bpArchitecture 93 High Street Biddulph Staffs ST8 6AB Licence No. 100053847

Copyright: of this drawing is vested in the Architect and it must not be copied or reproduced without consent. Approval: This drawing has been prepared solely for the purposes of obtaining Planning Consent. Unless marked as such drawing should not be used for Construction purposes; Detailed setting out drawings will need to be supplied for Tender and Construction purposes. Figured dimensions only are to be taken from this drawing. All Dimensions and Levels are to be checked on site, prior to commencement. All contractors are to be responsible for taking and checking all dimensions relative to their work.....Dimensions are in millimetres unless otherwise stated. bpArchitecture are to be advised of any variation between drawings and site conditions. This drawings is to be read in conjunction with all other consultant's drawings, specifications and schedules.....IF IN DOUBT ASK

Rev.	Drawn	Comments	Date

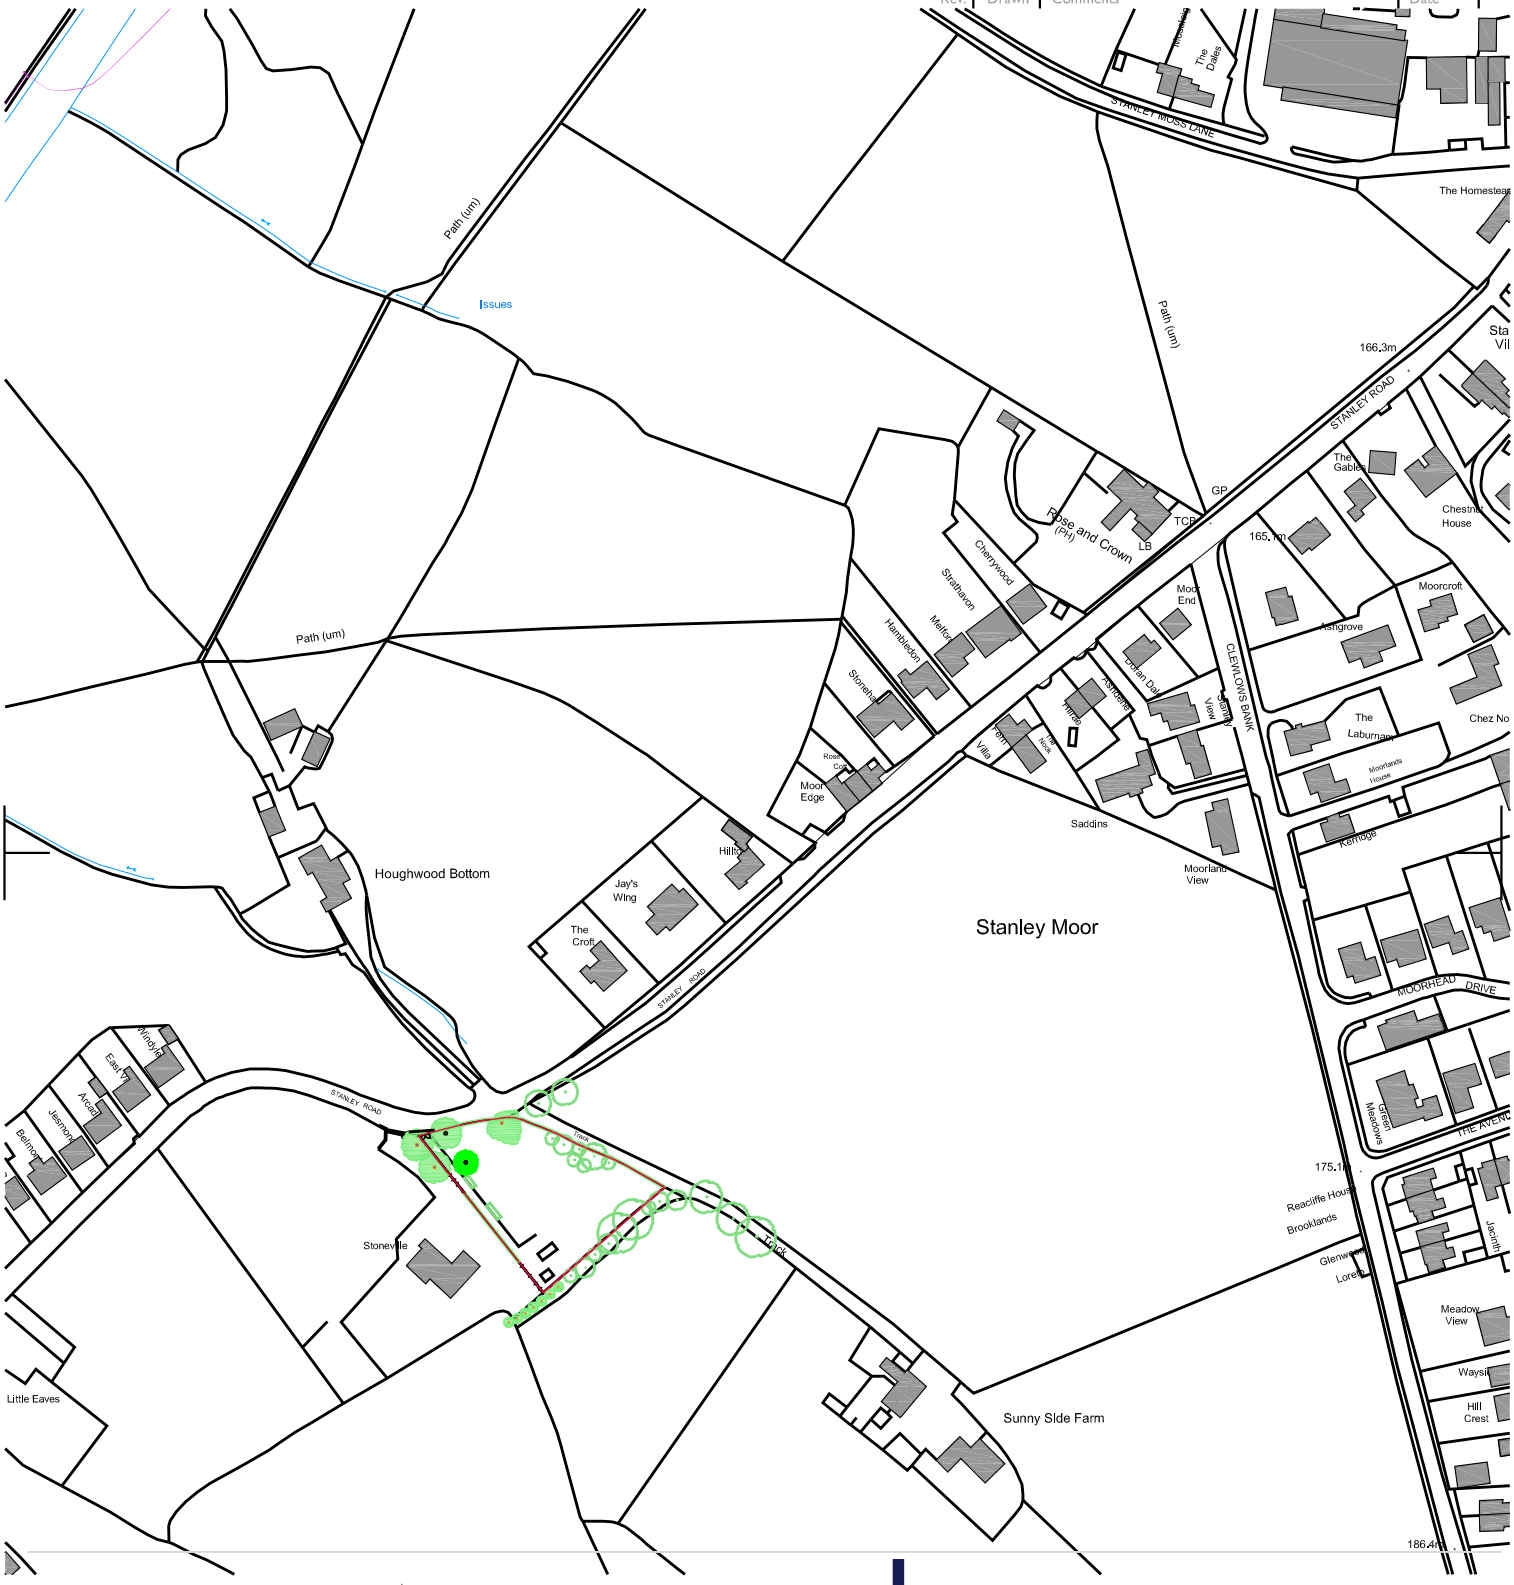

Scale
0 10m 20m 30m 40m 50m

Client	Mr and Mrs Salmon	Status	RIBA Stage 3: Planning
Project	New Residential Development, Stanley Road, ST9 9LL	Date	August 2017
Title	Site Location Plan	Scale @A4	1.2500
Project No	Drawing No.	Drawn	DD
17-050_AS(0)01	Rev	Checked	BSP

bpArchitecture
☎: 01782 515 555
✉: Enquiries@bpArchitecture.co.uk
: www.bparchitecture.co.uk
93 High Street Biddulph Staffs ST8 6AB
Architects - Interior Design - Conservation - Landscape

File Ref: BPA:\