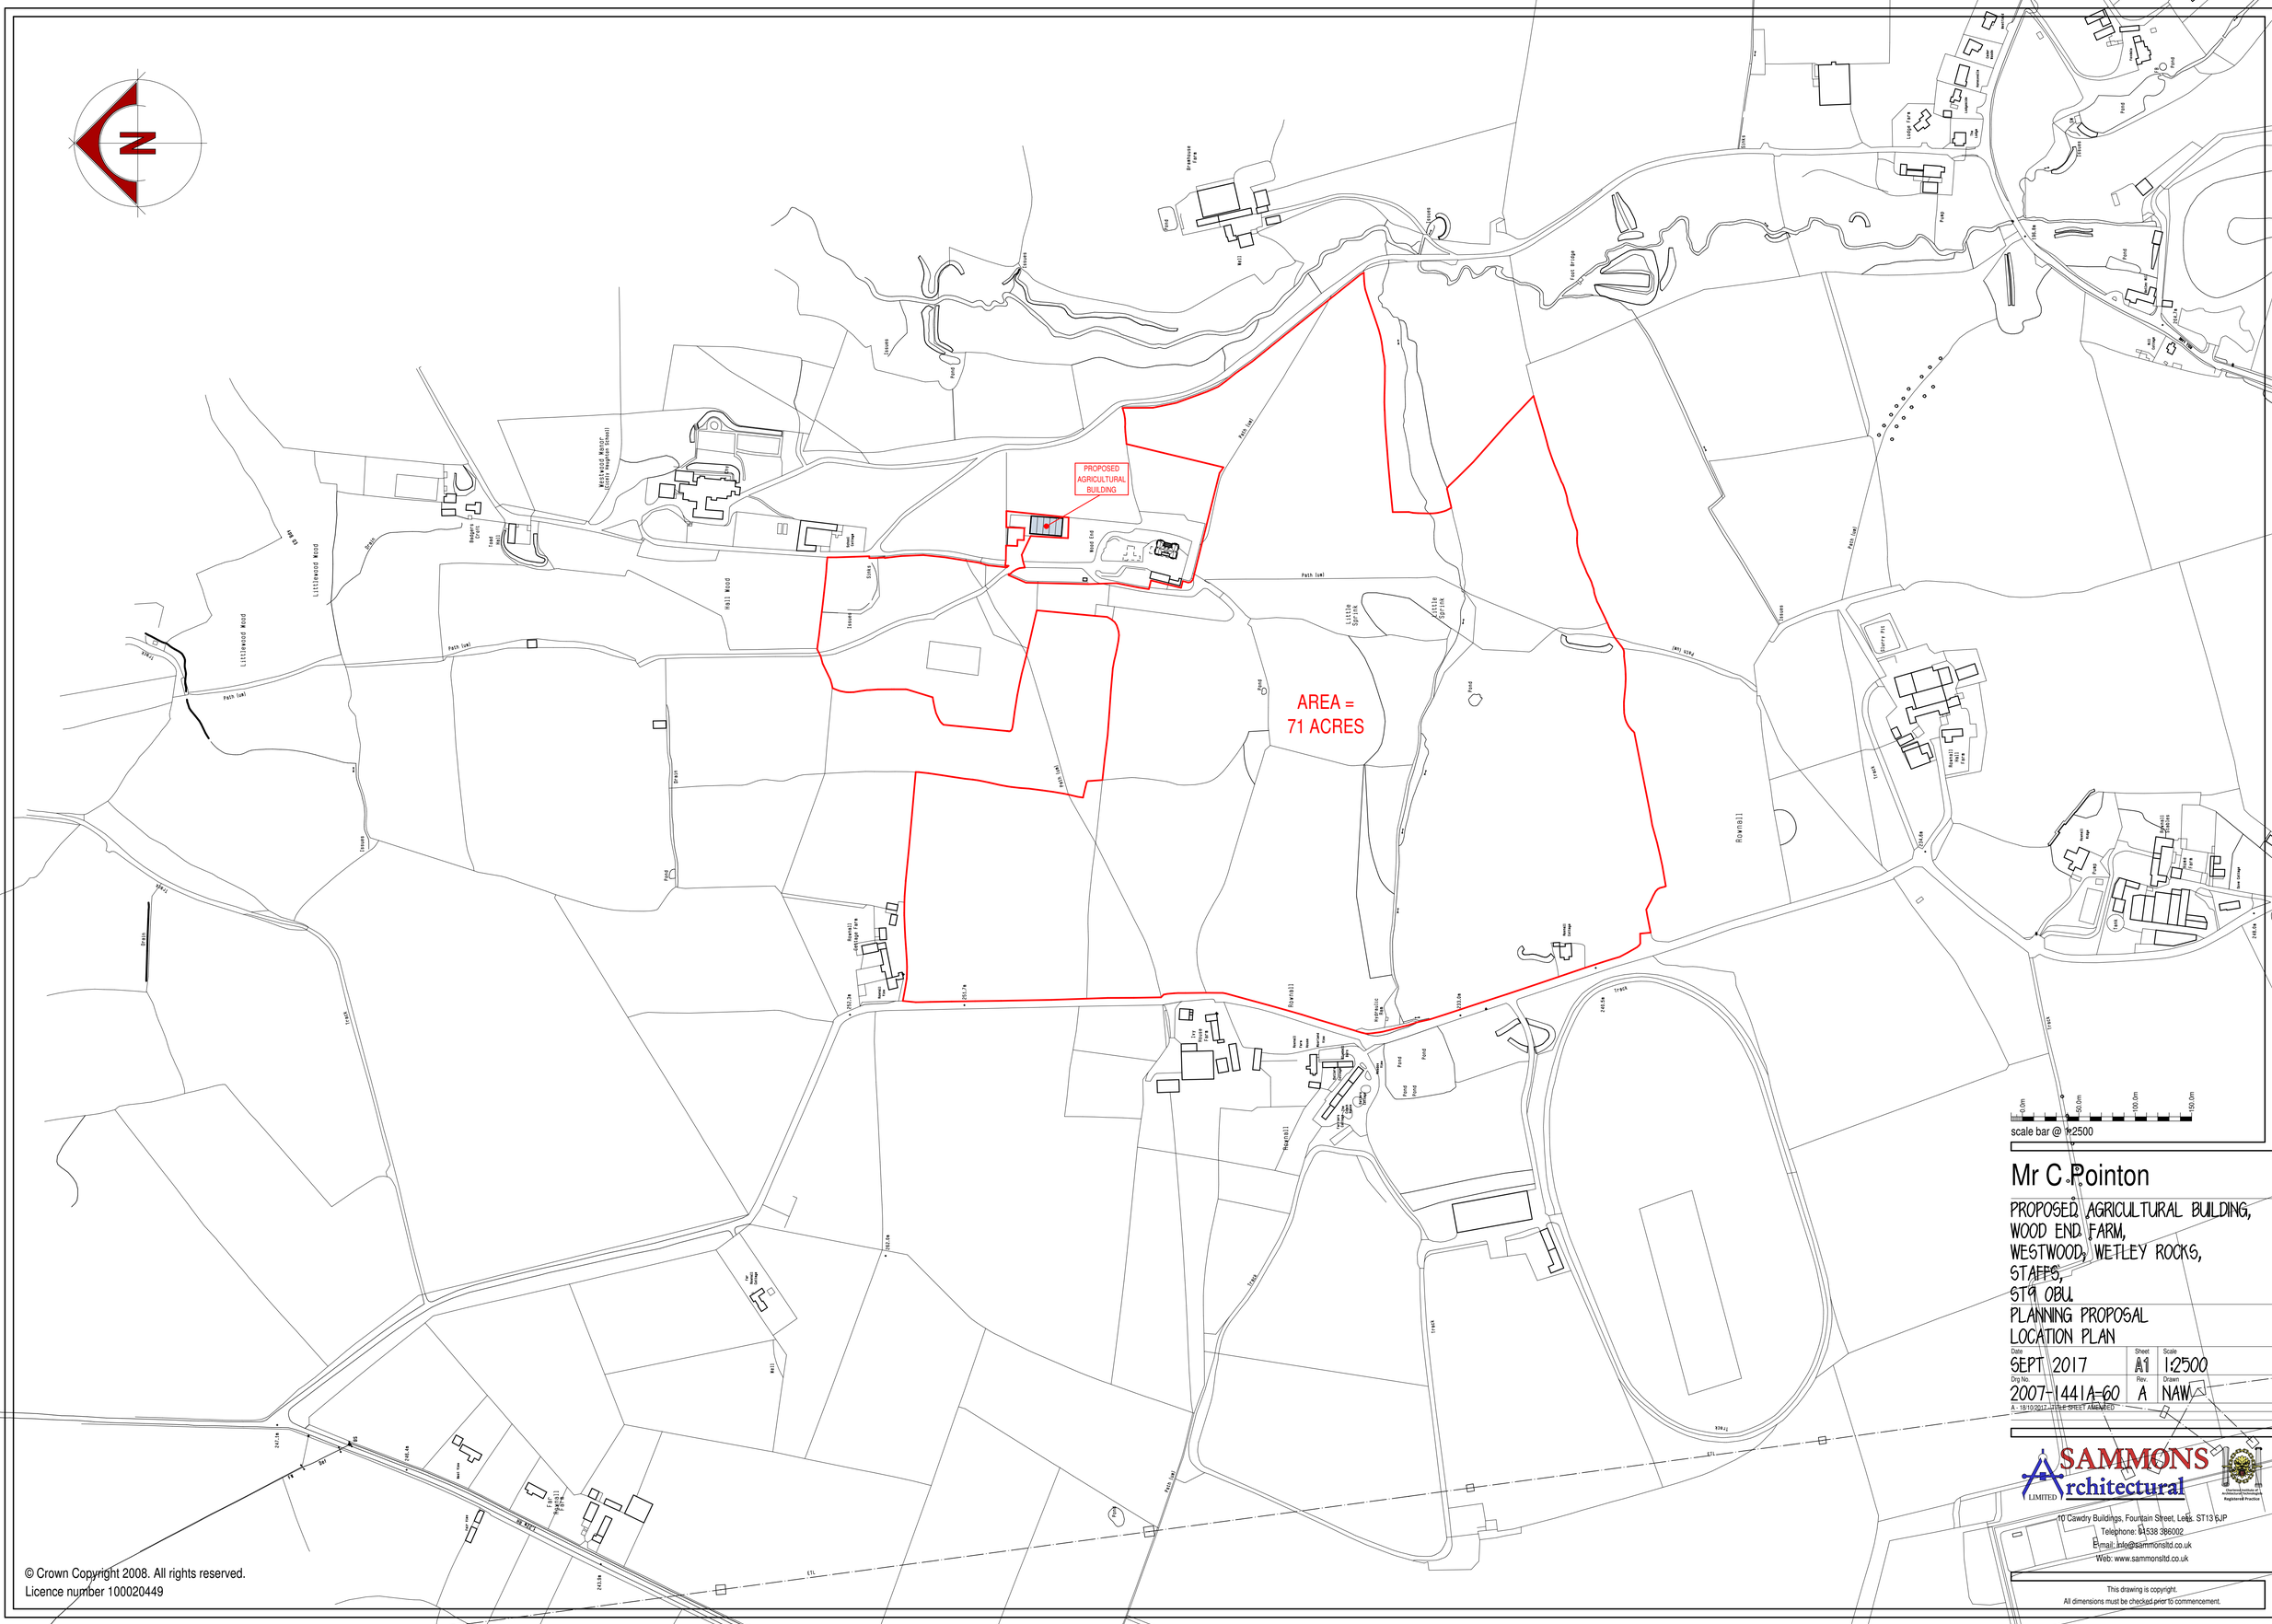

© Crown Copyright 2008. All rights reserved.
Licence number 100020449

Mr C. Pointon

PROPOSED AGRICULTURAL BUILDING,
WOOD END FARM,
WESTWOOD, WETLEY ROCKS,
STAFFS,
ST9 0BU.

PLANNING PROPOSAL
LOCATION PLAN

Date	Sheet	Scale
SEPT 2017	A1	1:2500
Drg No.	Rev.	Drawn
2007-1441A-60	A	NAW

A - 18/10/2017 - TITLE SHEET AMENDED

SAMMONS Architectural LIMITED
10 Cawdry Buildings, Fountain Street, Leek, ST13 6JP
Telephone: 01538 386002
E-mail: info@sammonsltd.co.uk
Web: www.sammonsltd.co.uk

This drawing is copyright.
All dimensions must be checked prior to commencement.