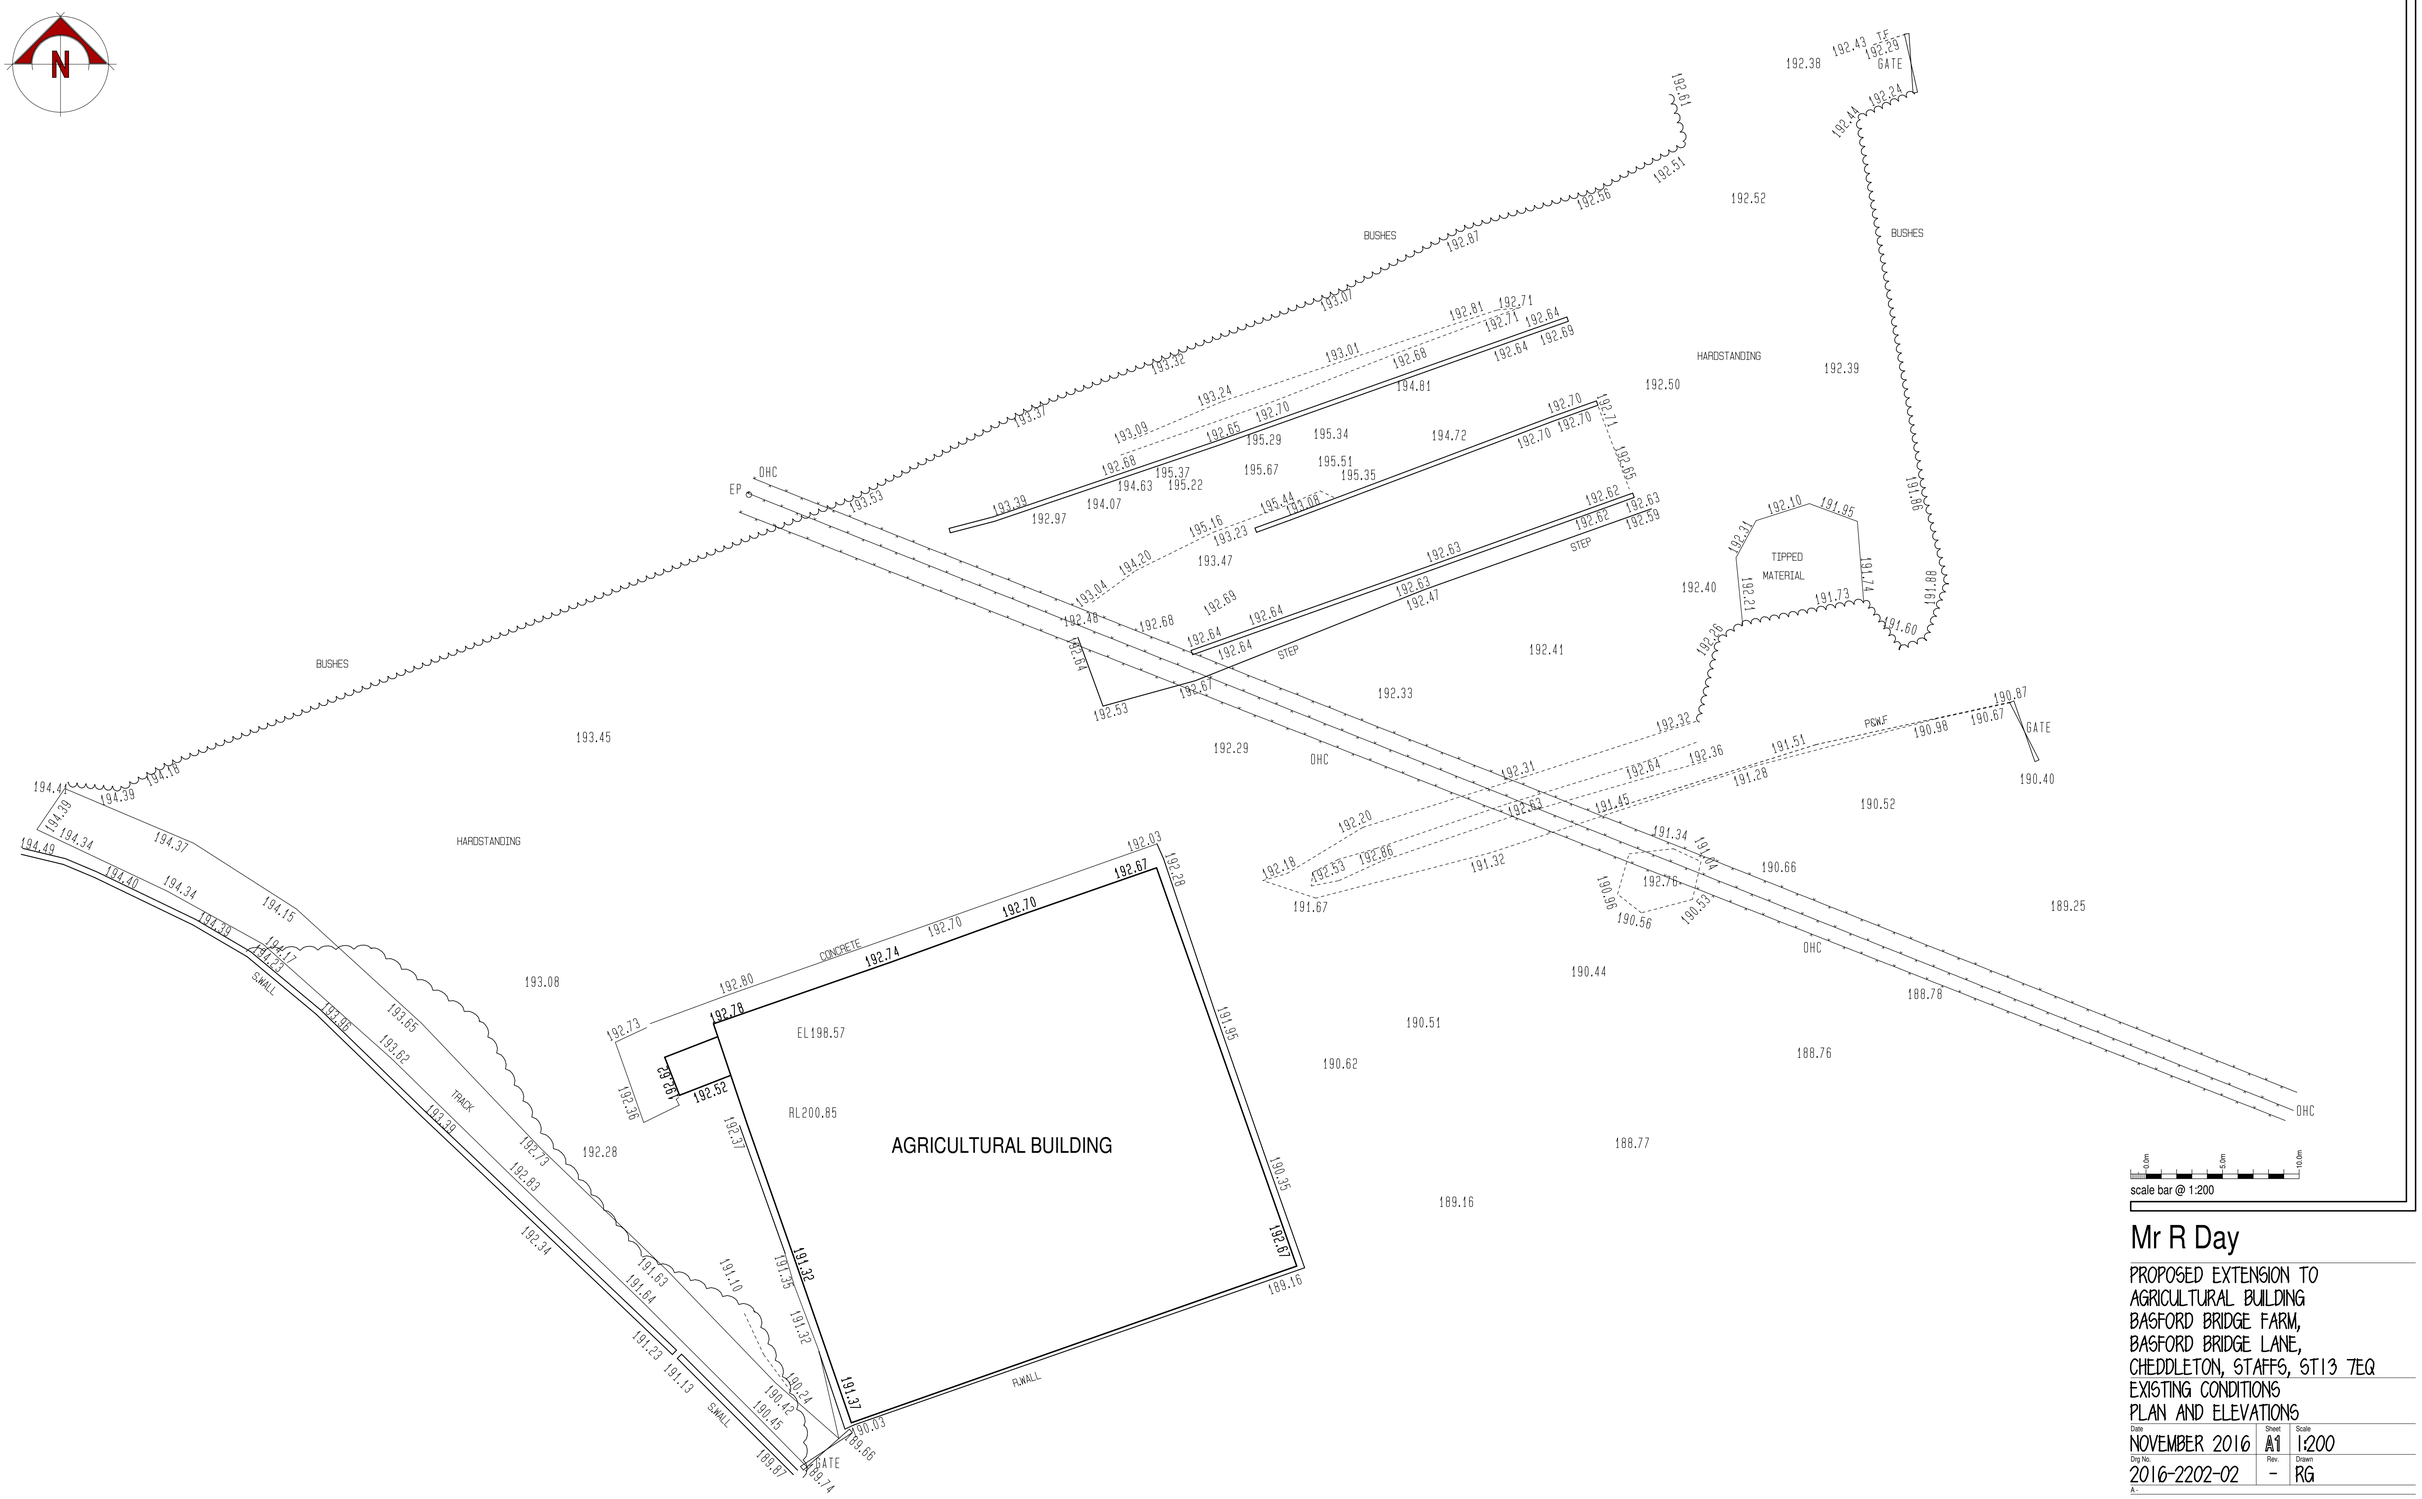

Mr R Day

PROPOSED EXTENSION TO
AGRICULTURAL BUILDING
BASFORD BRIDGE FARM,
BASFORD BRIDGE LANE,
CHEDDLETON, STAFFS, ST13 7EQ
EXISTING CONDITIONS
PLAN AND ELEVATIONS

Date	Sheet	Scale
NOVEMBER 2016	A1	1:200
Drg No.	Rev.	Drawn
2016-2202-02	-	RG

A -

SAMMONS Architectural LIMITED
Chartered Institute of Architectural Technologists Registered Practice
10 Cawdry Buildings, Fountain Street, Leek. ST13 6JP
Telephone: 01538 386002
E-mail: info@sammonsltd.co.uk
Web: www.sammonsltd.co.uk

This drawing is copyright. Do not scale.
All dimensions must be checked prior to commencement.