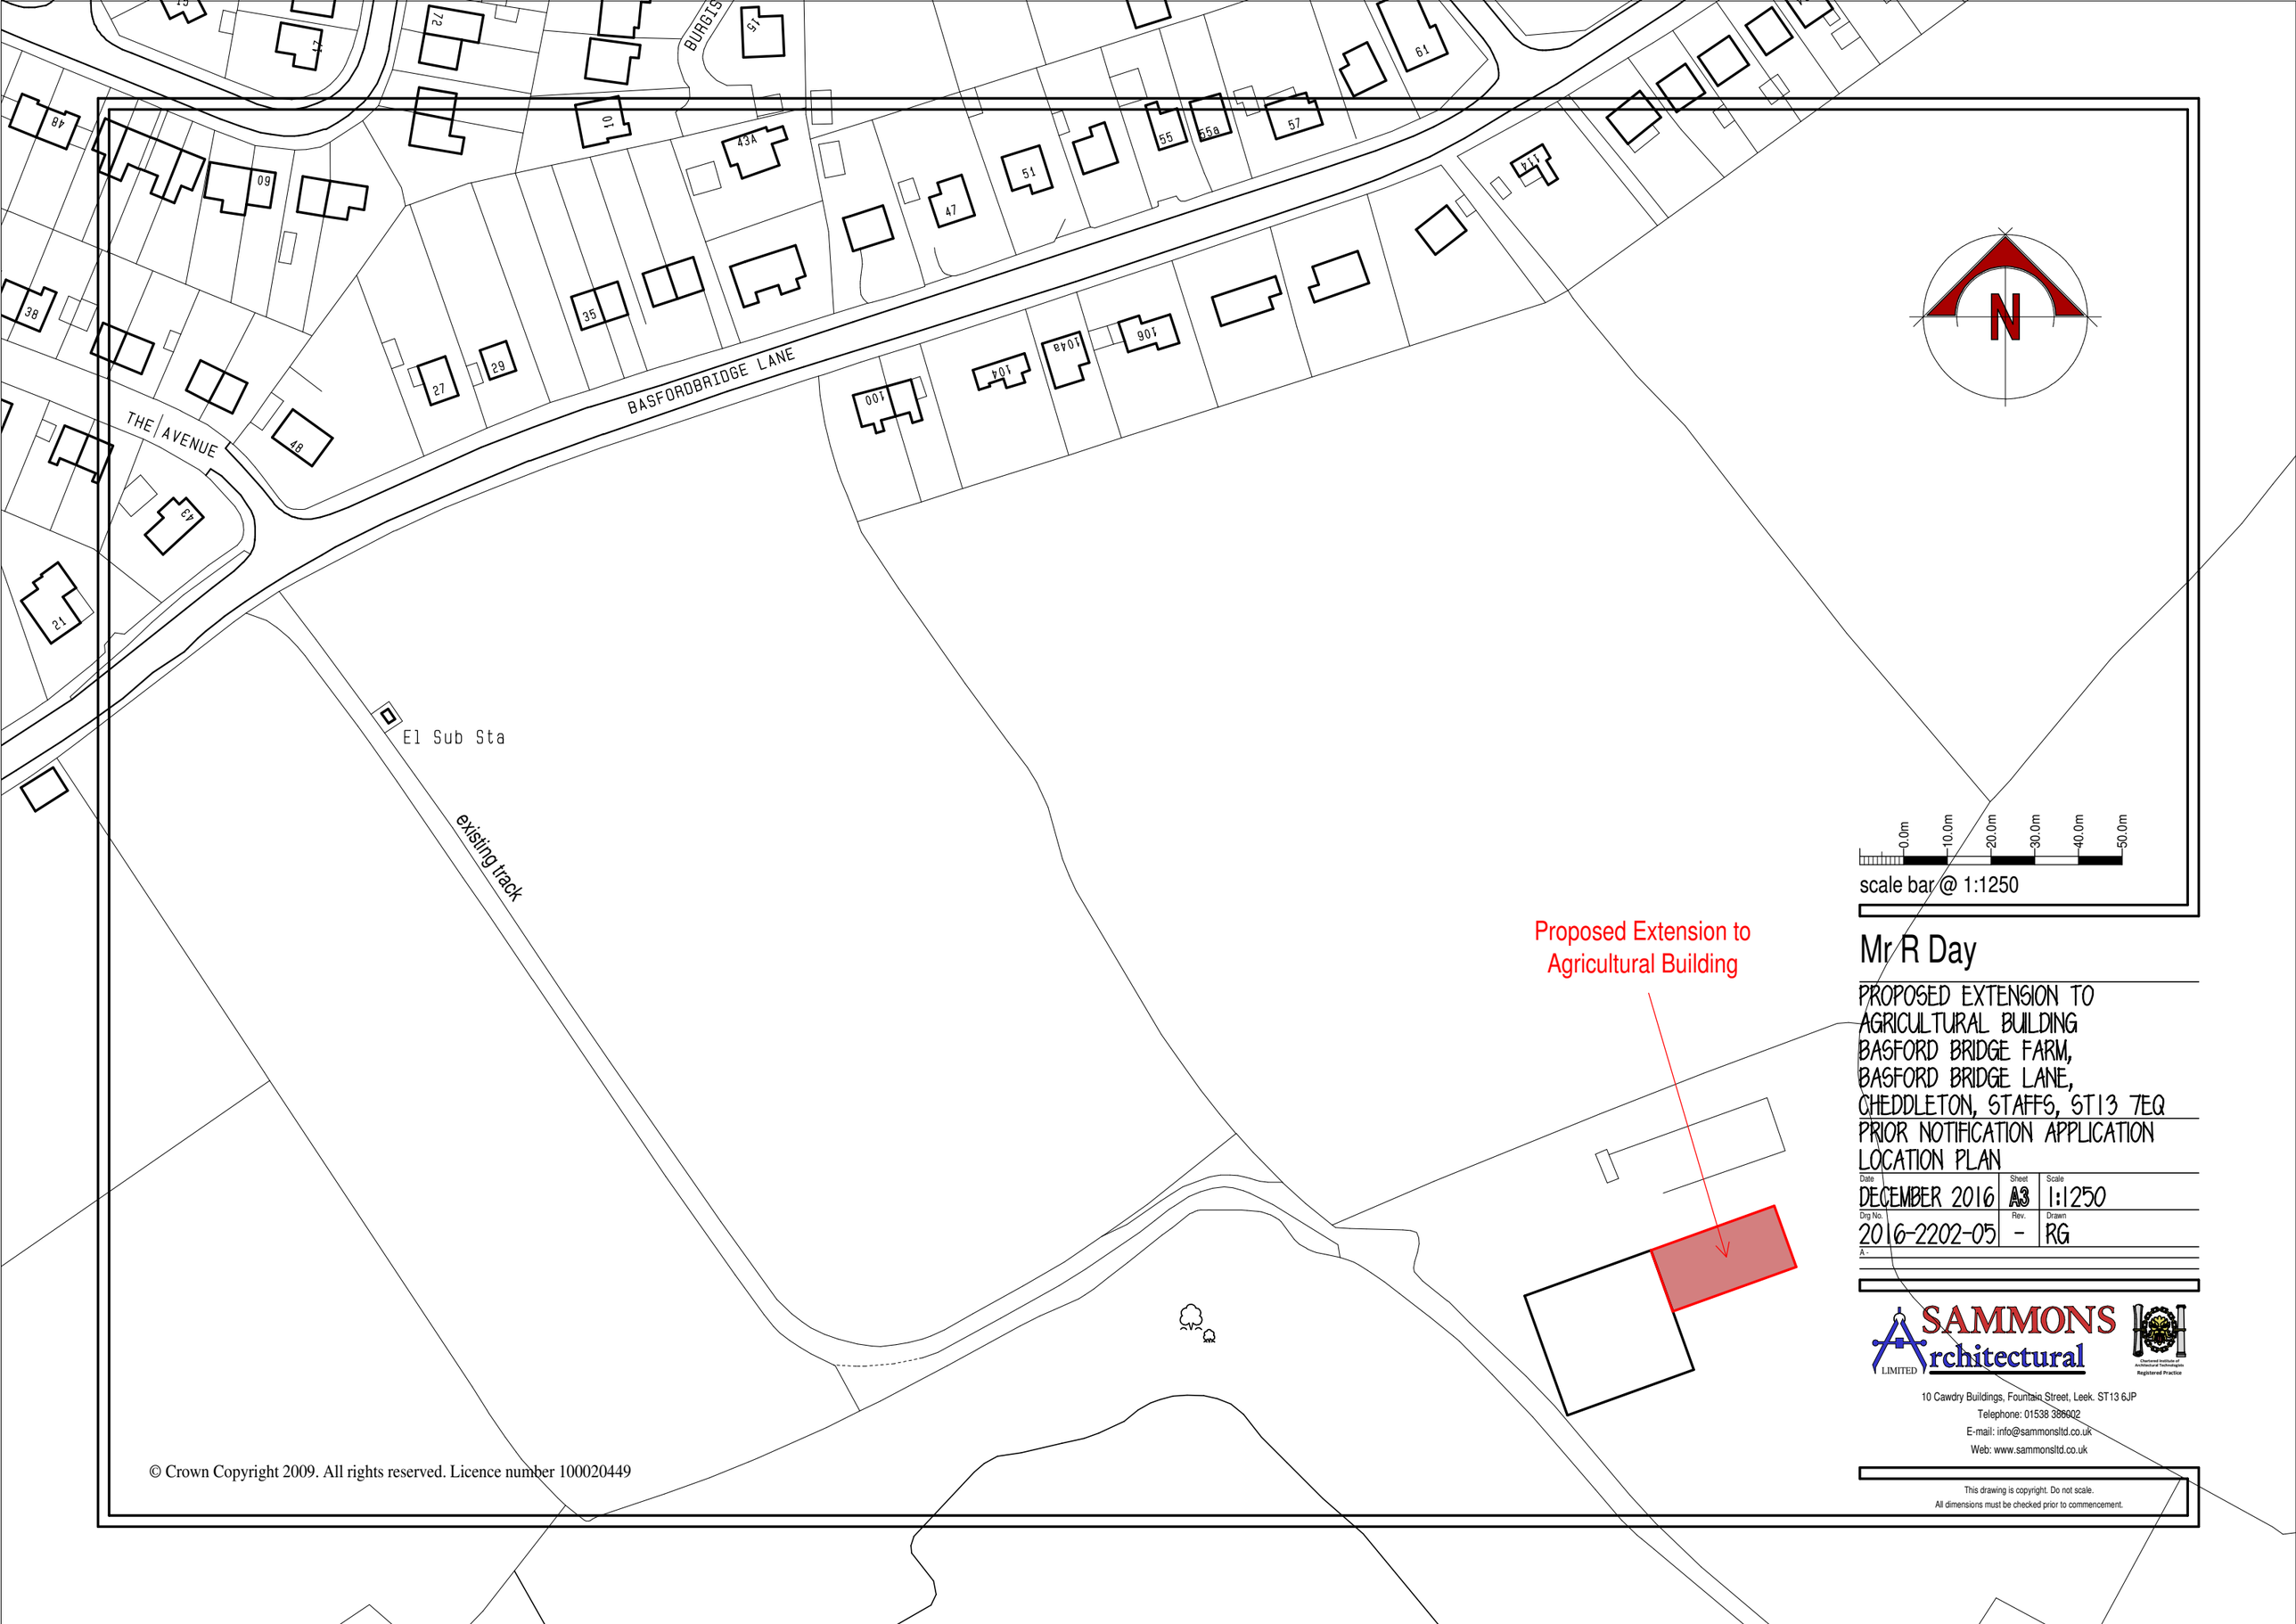

© Crown Copyright 2009. All rights reserved. Licence number 100020449

Mr R Day

PROPOSED EXTENSION TO AGRICULTURAL BUILDING
BASFORD BRIDGE FARM,
BASFORD BRIDGE LANE,
CHEDDLETON, STAFFS, ST13 7EQ
PRIOR NOTIFICATION APPLICATION
LOCATION PLAN

Date	Sheet	Scale
DECEMBER 2016	A3	1:1250
Drg No.	Rev.	Drawn
2016-2202-05	-	RG

A -

SAMMONS Architectural LIMITED
Chartered Institute of Architectural Technologists Registered Practice
10 Cawdry Buildings, Fountain Street, Leek. ST13 6JP
Telephone: 01538 386902
E-mail: info@sammonsltd.co.uk
Web: www.sammonsltd.co.uk

This drawing is copyright. Do not scale.
All dimensions must be checked prior to commencement.