Street wise

Map data

SITE LOCATION PLAN
AREA 2 HA
SCALE 1:1250 on A4
CENTRE COORDINATES: 397910, 356150



Supplied by Streetwise Maps Ltd
www.streetwise.net
Licence No: 100047474
20/06/2017 13:45

Apex Building Consultancy Ltd 34, Farneworth Road Mickleover Derby, DE3 0ER 01332 516367 07795511582 steve@apexdesigns.biz
Proposed Loft Conversion: 42 Station Street Leek ST13 8BP
Scale 1:1250 Reference: 20a0617 Site Plan

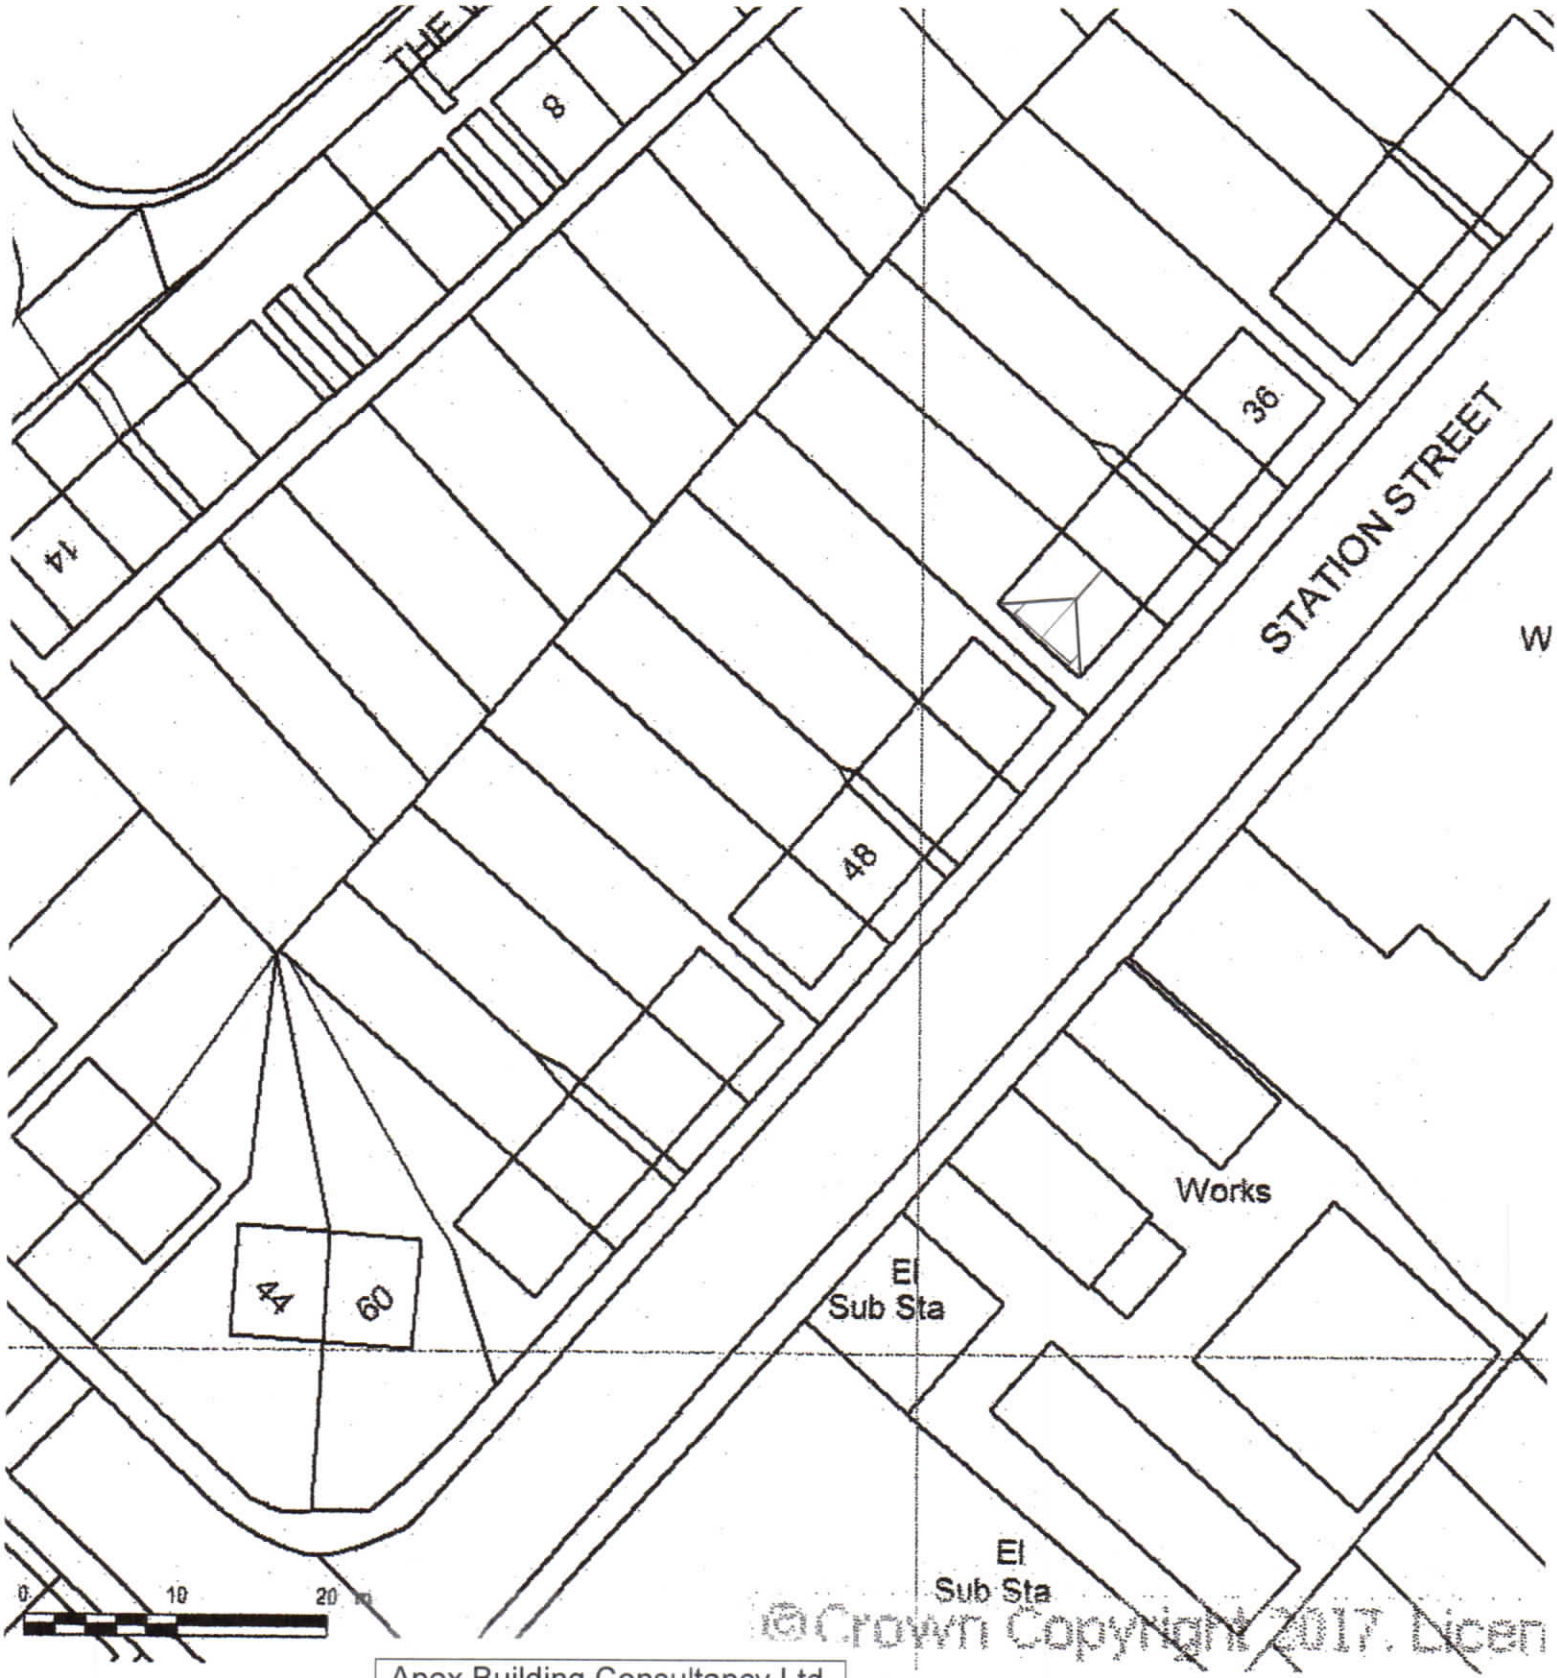

©Crown Copyright 2017. Licen

Apex Building Consultancy Ltd
34, Farneworth Road
Mickleover
Derby, DE3 0ER
01332 516367
07795511582
steve@apexdesigns.biz

Proposed Loft Conversion:
42 Station Street
Leek
ST13 8BP

Scale 1:500
Reference: 20a0617
Block Plan