Unspecified User
1:1250
SK000427
16/01/2009 09:31:29

IMPORTANT WARNING-THIS PLAN IS FURNISHED AS A GENERAL GUIDE ONLY. IT MUST NOT BE RELIED UPON IN THE EVENT OF EXCAVATIONS OR OTHER WORKS CARRIED OUT IN THE VICINITY OF CENTRAL NETWORKS CABLES AND ASSOCIATED PLANT. CABLES AND PLANT MAY BE SOME DISTANCE FROM THEIR APPARENT POSITIONS ON THE PLAN. A LINE MAY INDICATE THE PRESENCE OF MORE THAN ONE CABLE - SEE TRENCH SECTION FOR DETAILS. NOT ALL SERVICE CABLES ARE SHOWN. THERE MAY BE CABLES AND PLANT OWNED BY OTHERS IN THE VICINITY WHICH ARE NOT SHOWN. CABLES SHOWN DEAD OR DISCONNECTED ON THIS PLAN MAY HAVE BEEN RECONNECTED AND SHOULD BE TREATED AS LIVE. MORE DETAILED INFORMATION MAY BE AVAILABLE FOR 33KV, 66KV AND 132KV CABLES IF REQUIRED. THIS PRINT IS ONLY VALID FOR 3 MONTHS FROM THE DATE STAMP.

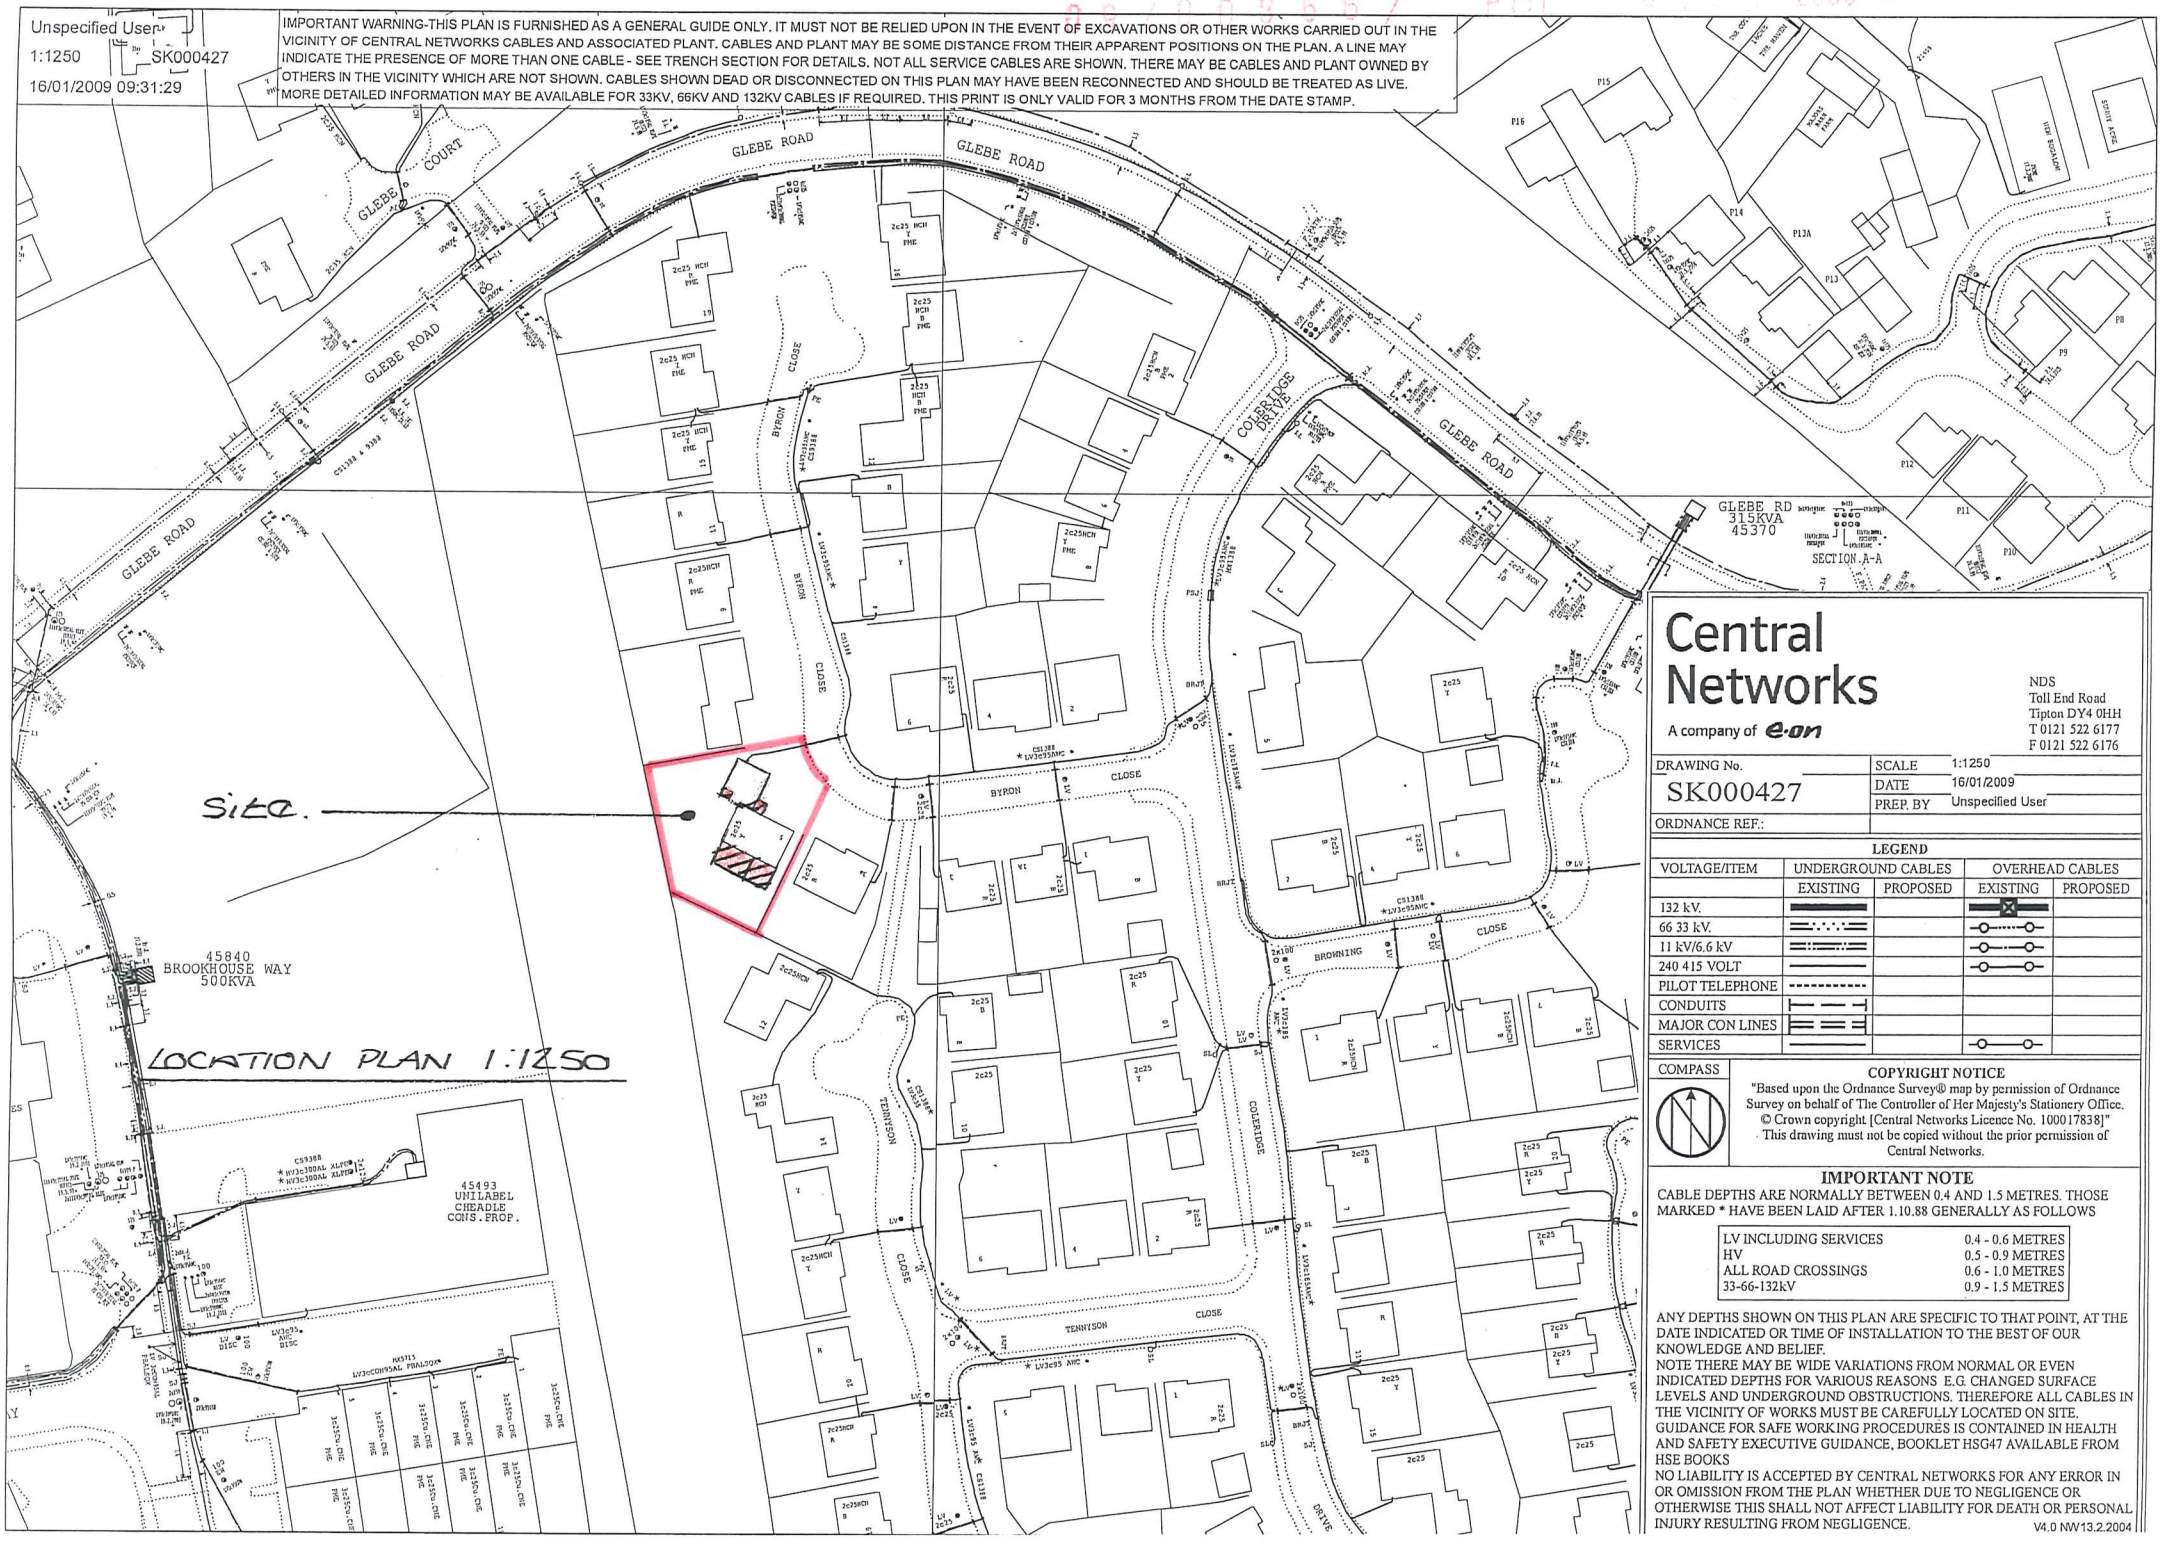

Central Networks

A company of E.ON

NDS
Toll End Road
Tipton DY4 0HH
T 0121 522 6177
F 0121 522 6176

DRAWING No.	SCALE	1:1250
SK000427	DATE	16/01/2009
	PREP. BY	Unspecified User
ORDNANCE REF.:		

LEGEND

VOLTAGE/ITEM	UNDERGROUND CABLES		OVERHEAD CABLES	
	EXISTING	PROPOSED	EXISTING	PROPOSED
132 kV.				
66 33 kV.				
11 kV/6.6 kV				
240 415 VOLT				
PILOT TELEPHONE				
CONDUITS				
MAJOR CON LINES				
SERVICES				

COMPASS

COPYRIGHT NOTICE
"Based upon the Ordnance Survey® map by permission of Ordnance Survey on behalf of The Controller of Her Majesty's Stationery Office. © Crown copyright [Central Networks Licence No. 100017838]"
This drawing must not be copied without the prior permission of Central Networks.

IMPORTANT NOTE

CABLE DEPTHS ARE NORMALLY BETWEEN 0.4 AND 1.5 METRES. THOSE MARKED * HAVE BEEN LAID AFTER 1.10.88 GENERALLY AS FOLLOWS

LV INCLUDING SERVICES	0.4 - 0.6 METRES
HV	0.5 - 0.9 METRES
ALL ROAD CROSSINGS	0.6 - 1.0 METRES
33-66-132kV	0.9 - 1.5 METRES

ANY DEPTHS SHOWN ON THIS PLAN ARE SPECIFIC TO THAT POINT, AT THE DATE INDICATED OR TIME OF INSTALLATION TO THE BEST OF OUR KNOWLEDGE AND BELIEF.
NOTE THERE MAY BE WIDE VARIATIONS FROM NORMAL OR EVEN INDICATED DEPTHS FOR VARIOUS REASONS E.G. CHANGED SURFACE LEVELS AND UNDERGROUND OBSTRUCTIONS. THEREFORE ALL CABLES IN THE VICINITY OF WORKS MUST BE CAREFULLY LOCATED ON SITE. GUIDANCE FOR SAFE WORKING PROCEDURES IS CONTAINED IN HEALTH AND SAFETY EXECUTIVE GUIDANCE, BOOKLET HSG47 AVAILABLE FROM HSE BOOKS
NO LIABILITY IS ACCEPTED BY CENTRAL NETWORKS FOR ANY ERROR IN OR OMISSION FROM THE PLAN WHETHER DUE TO NEGLIGENCE OR OTHERWISE THIS SHALL NOT AFFECT LIABILITY FOR DEATH OR PERSONAL INJURY RESULTING FROM NEGLIGENCE.

V4.0 NW13.2.2004