This drawing is the property of Bridgford Interiors Ltd and is protected by the Design Copyright Act 1968. It should not be copied or otherwise reproduced without the express written consent of Bridgford Interiors Ltd




EXISTING GROUND FLOOR PLAN

SCALE 1-100

Scale bar @ 1:100 — 0 — 5m — 10m

(EXISTING GROUND FLOOR = 517m²)

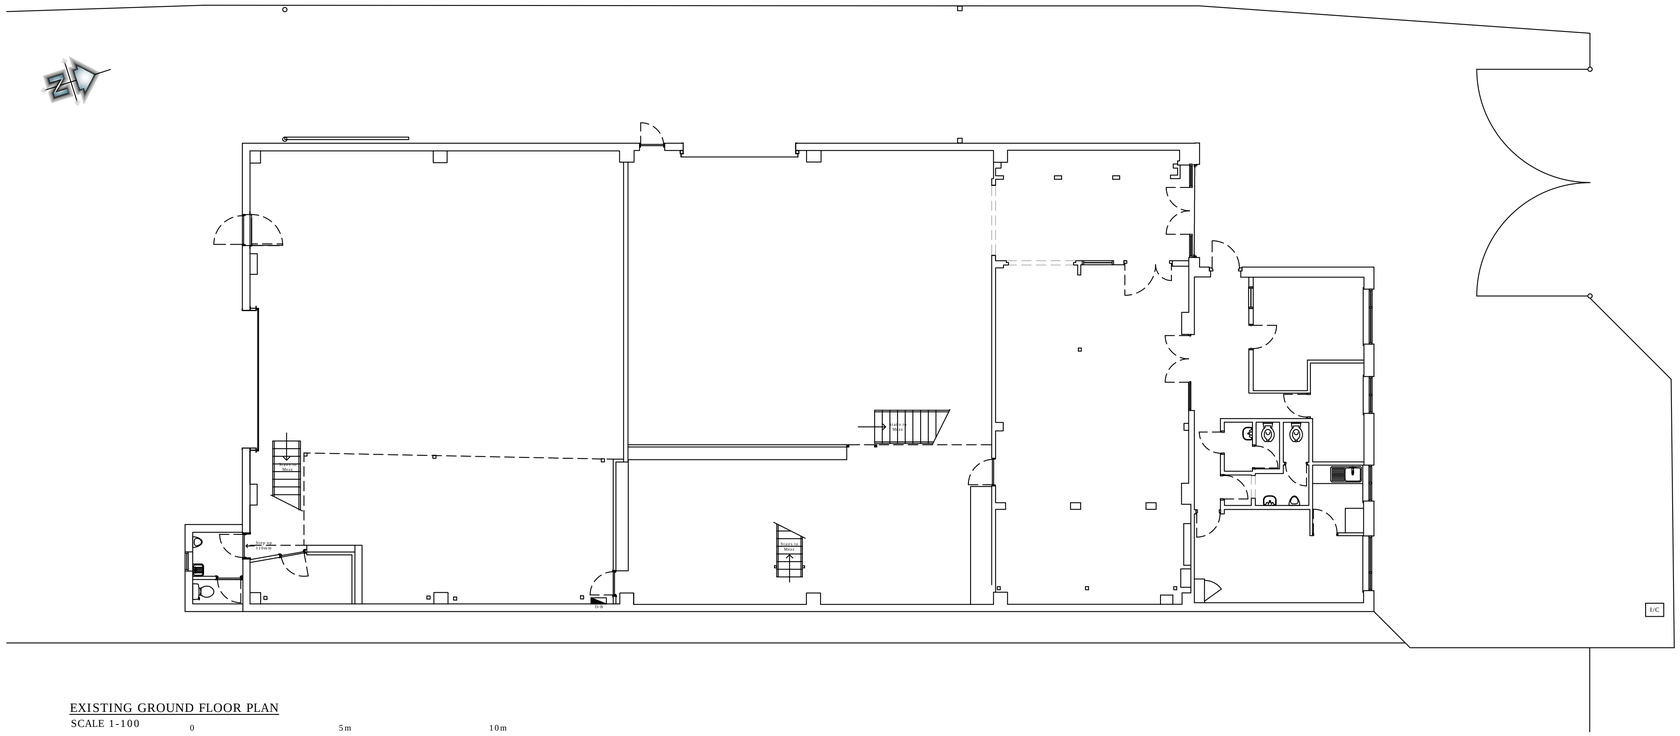


EXISTING MEZZANINE FLOOR PLAN

SCALE 1-100

Scale bar @ 1:100 — 0 — 5m — 10m

(EXISTING MEZZANINE FLOOR = 205m²)

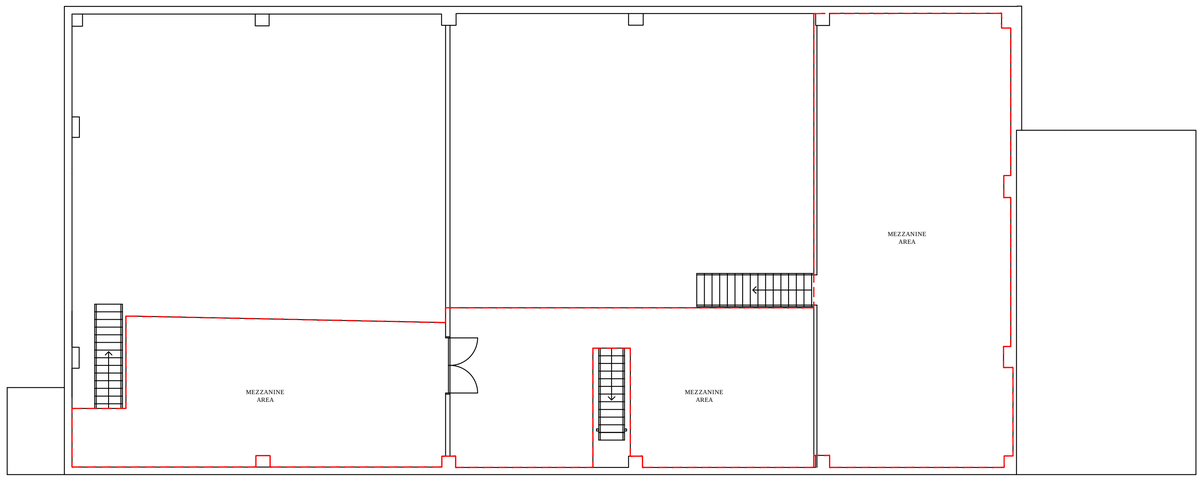


LOCATION PLAN

SCALE 1-1250 (Site Area Hatched)

Scale bar @ 1:1250 — 0 — 50m — 100m

PLANNING DRAWING

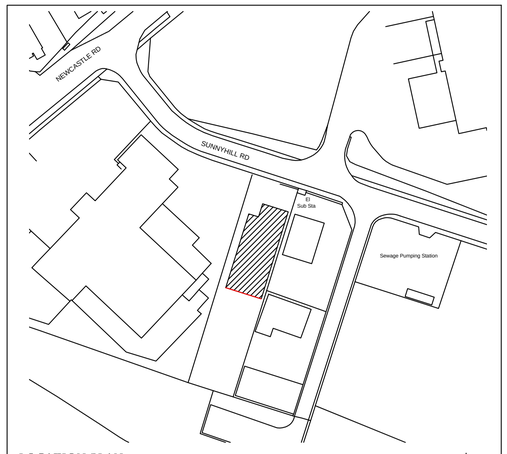Client:- SCREWFIX

Project:- LEEK

Address:- SUNNYHILLS RD, LEEK, ST13 5RU

Title:- EXISTING GROUND FLOOR & MEZZANINE PLAN

| Scale | DWG No. | Drawn | Checked |
|---|---|---|---|
| 1-100 @ A1 | 8428-103-01 | MPA | |

| Date | AutoCAD File Ref | Revision |
|---|---|---|
| 28-09-2017 | 8428-103-MASTER-01 | |

PLEASE NOTE THAT NO ALTERATIONS MAY BE MADE TO THE METHOD OF MANUFACTURE, MATERIALS SPECIFIED OR DIMENSIONS SHOWN ON THIS DRAWING WITHOUT PRIOR CONSULTATION WITH THE CAD DEPT. SHOULD ANY COSTS BE INCURRED DUE TO UNCONFIRMED ALTERATIONS THE MANUFACTURER MAY BE LIABLE.

bridgford interiors limited
Interior Fit–out specialists
The Bridgford Building
Wellington crescent
Fradley park lichfield
Staffordshire WS13 8RZ
Tel: 01543 443200
Fax: 01543 443206
www.bridgford.co.uk