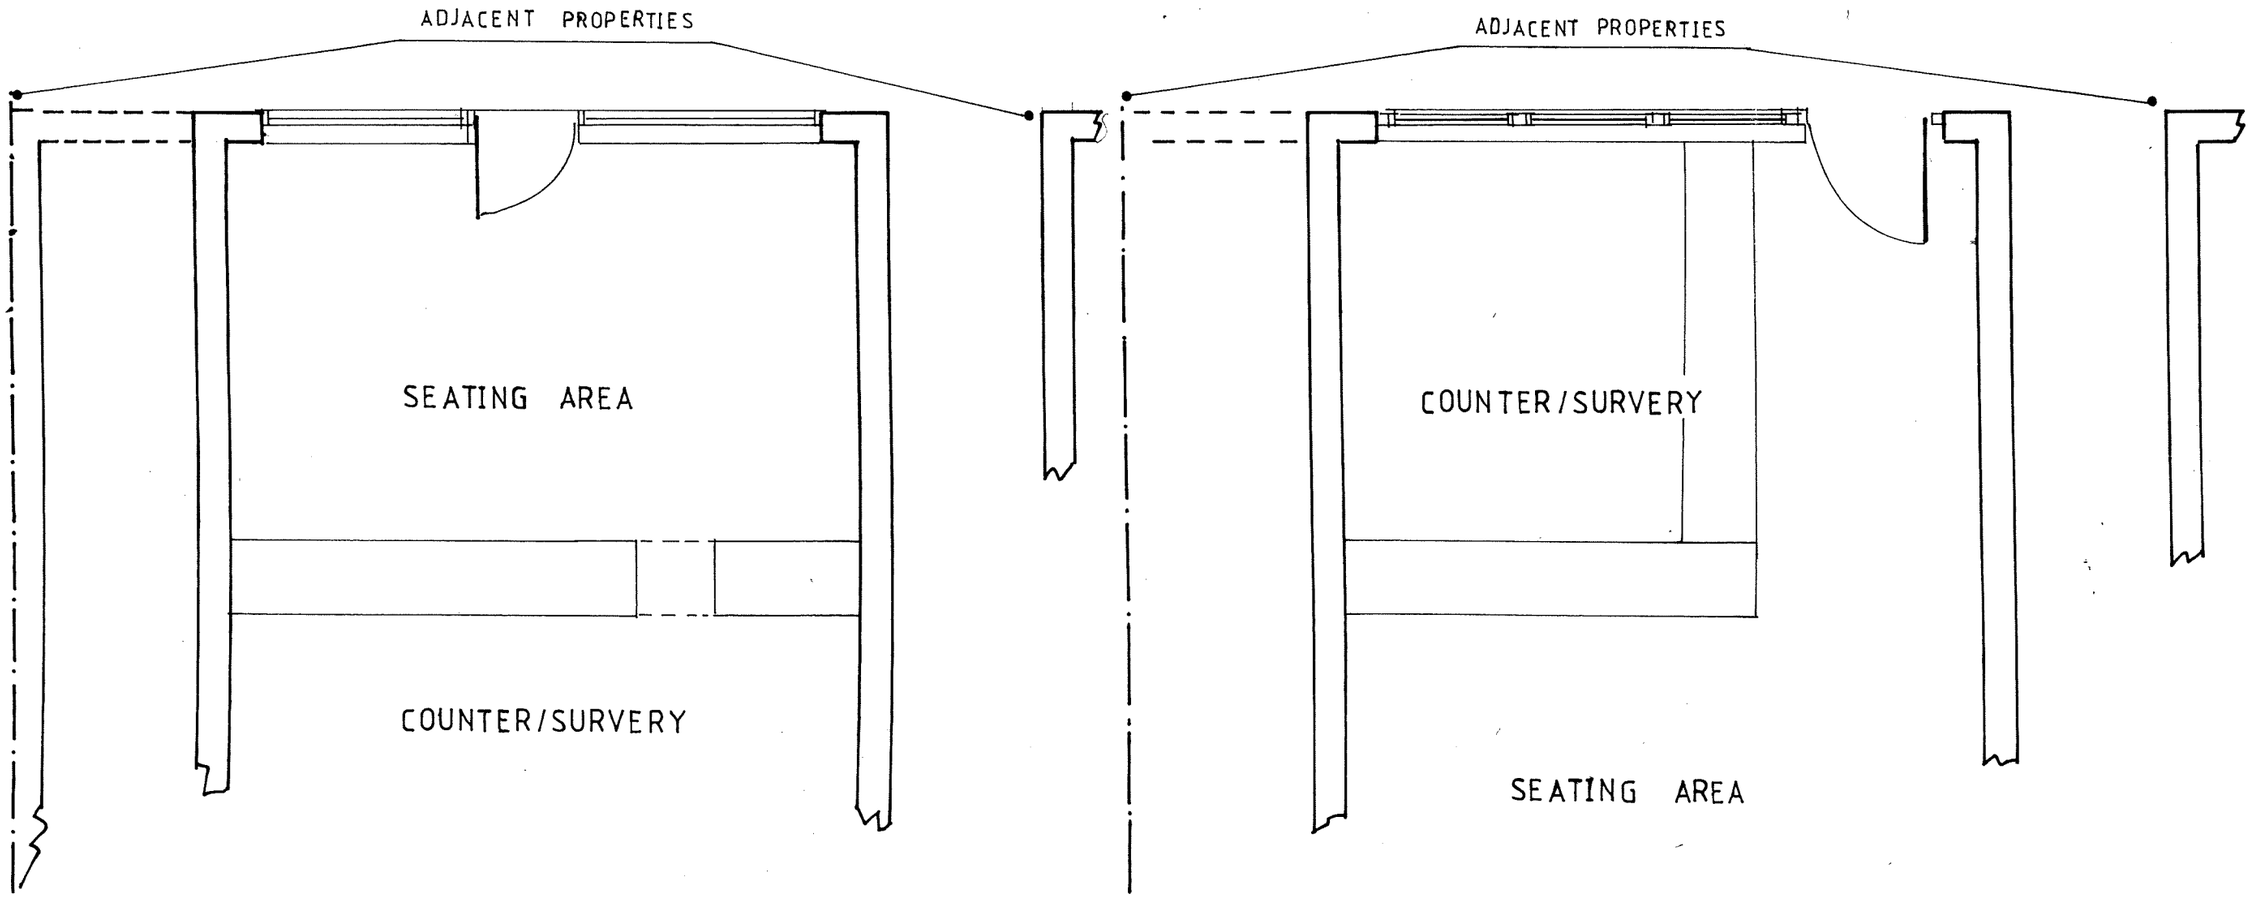


EXISTING GROUND FLOOR

PROPOSED GROUND FLOOR

SCALE 1-50

2A

16-12-2009