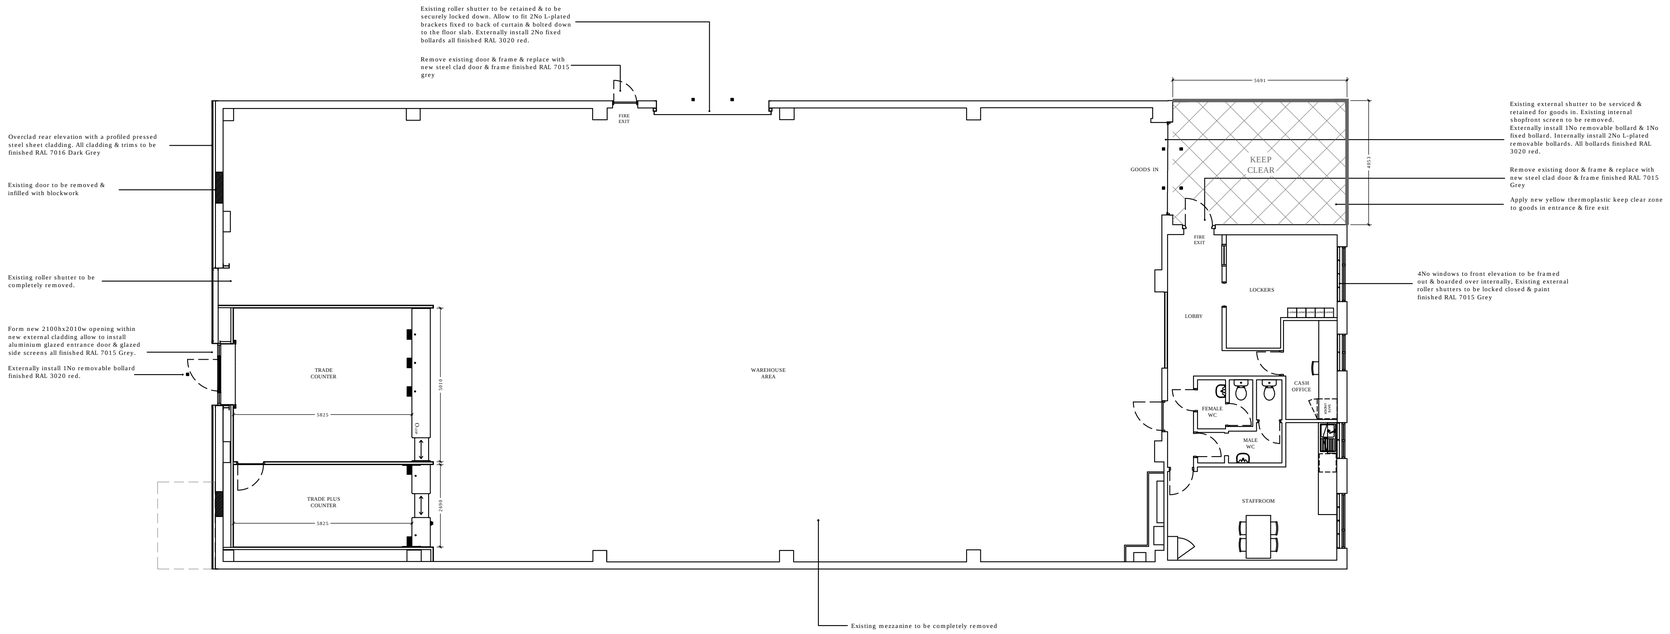

PROPOSED GROUND FLOOR PLAN

SCALE 1-100

Scale bar @ 1:100

0 5m 10m

FLOOR AREAS		
LOCATION		
	m²	%
TOTAL GROSS AREA	517	100
TRADE COUNTER	33.5	6.4
TRADE PLUS COUNTER	17.5	3.3
CASH OFFICE	5.5	1.0
STAFFROOM	19.1	3.6
MALE WC	4.2	0.8
FEMALE WC	2.8	0.5
LOBBY AREA	12.2	2.3
LOCKERS AREA	11.5	2.2
WAREHOUSE	410.7	79.9

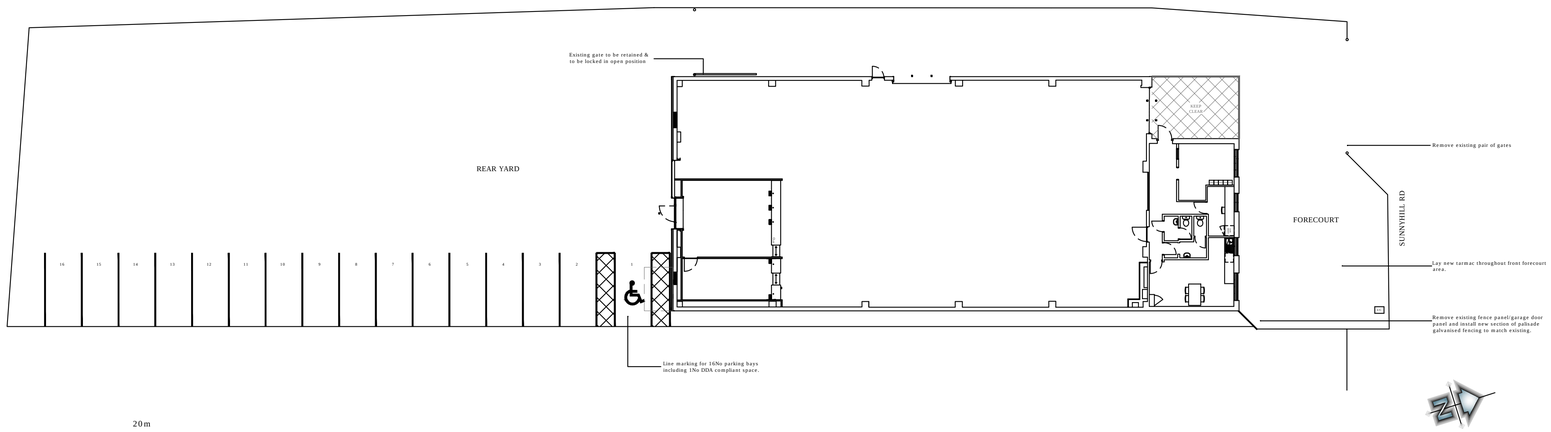

PROPOSED SITE PLAN

SCALE 1-200

Scale bar @ 1:200

0 10m 20m

This drawing is the property of Bridgford Interiors Ltd and is protected by the Design Copyright Act 1968. It should not be copied or otherwise reproduced without the express written consent of Bridgford Interiors Ltd

PLANNING DRAWING

Client:- SCREWFIX

Project:- LEEK

Address:- SUNNYHILLS RD LEEK, ST13 5RU

Title:- PROPOSED GROUND FLOOR PLAN

Scale	DWG No.	Drawn	Checked
1-100 @ A1	8428-103-03	MPA	

Date	AutoCAD File Ref	Revision
28-09-2017	8428-103-MASTER-01	

PLEASE NOTE THAT NO ALTERATIONS MAY BE MADE TO THE METHOD OF MANUFACTURE, MATERIALS SPECIFIED OR DIMENSIONS SHOWN ON THIS DRAWING WITHOUT PRIOR CONSULTATION WITH THE CAD DEPT. SHOULD ANY COSTS BE INCURRED DUE TO UNCONFIRMED ALTERATIONS THE MANUFACTURER MAY BE LIABLE.

bridgford interiors limited
Interior Fit–out specialists
The Bridgford Building
Wellington crescent
Fradley park lichfield
Staffordshire WS13 8RZ
Tel: 01543 443200
Fax: 01543 443206
www.bridgford.co.uk