FORMER LYMER DOORS PREMISES, SUNNYHILLS ROAD, LEEK, ST13 5RJ

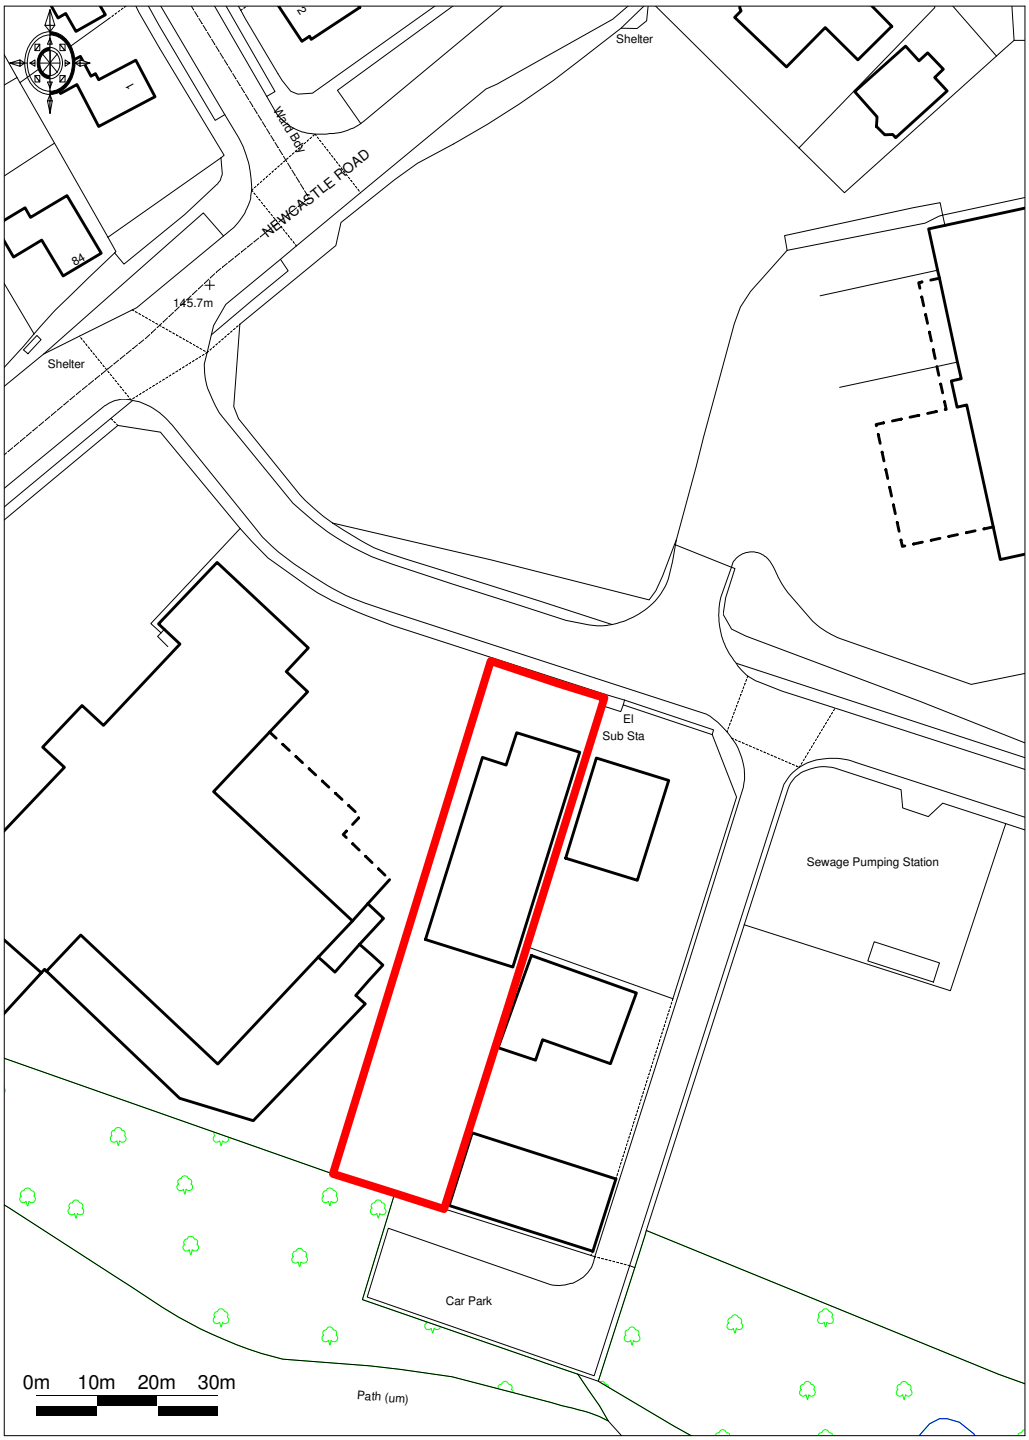

Promap®
Ordnance Survey © Crown Copyright 2017. All rights reserved.
Licence number 100022432. Plotted Scale - **1:1250**