
PDF Created with deskPDF PDF Writer - Trial :: http://www.docudesk.com

© KHA 2009
Reproduction in whole or in part by any means
is prohibited without the prior permission of KHA.

Survey Stations

Station	Description	EASTING	NORTHING	LEVEL (m)
K1	P-K NAIL	500.000	500.000	100.000
K2	WOOD PEG	500.000	516.861	101.953
K3	P-K NAIL	498.224	470.024	97.993
K4	P-K NAIL	534.826	475.443	101.656
K5	P-K NAIL	474.611	469.556	96.880
K6	P-K NAIL	487.282	486.420	98.522
K7	P-K NAIL	482.326	501.669	99.627
K8	P-K NAIL	481.676	516.149	100.510
K9	WOOD PEG	469.180	513.480	100.652
K10	P-K NAIL	481.887	532.837	101.834

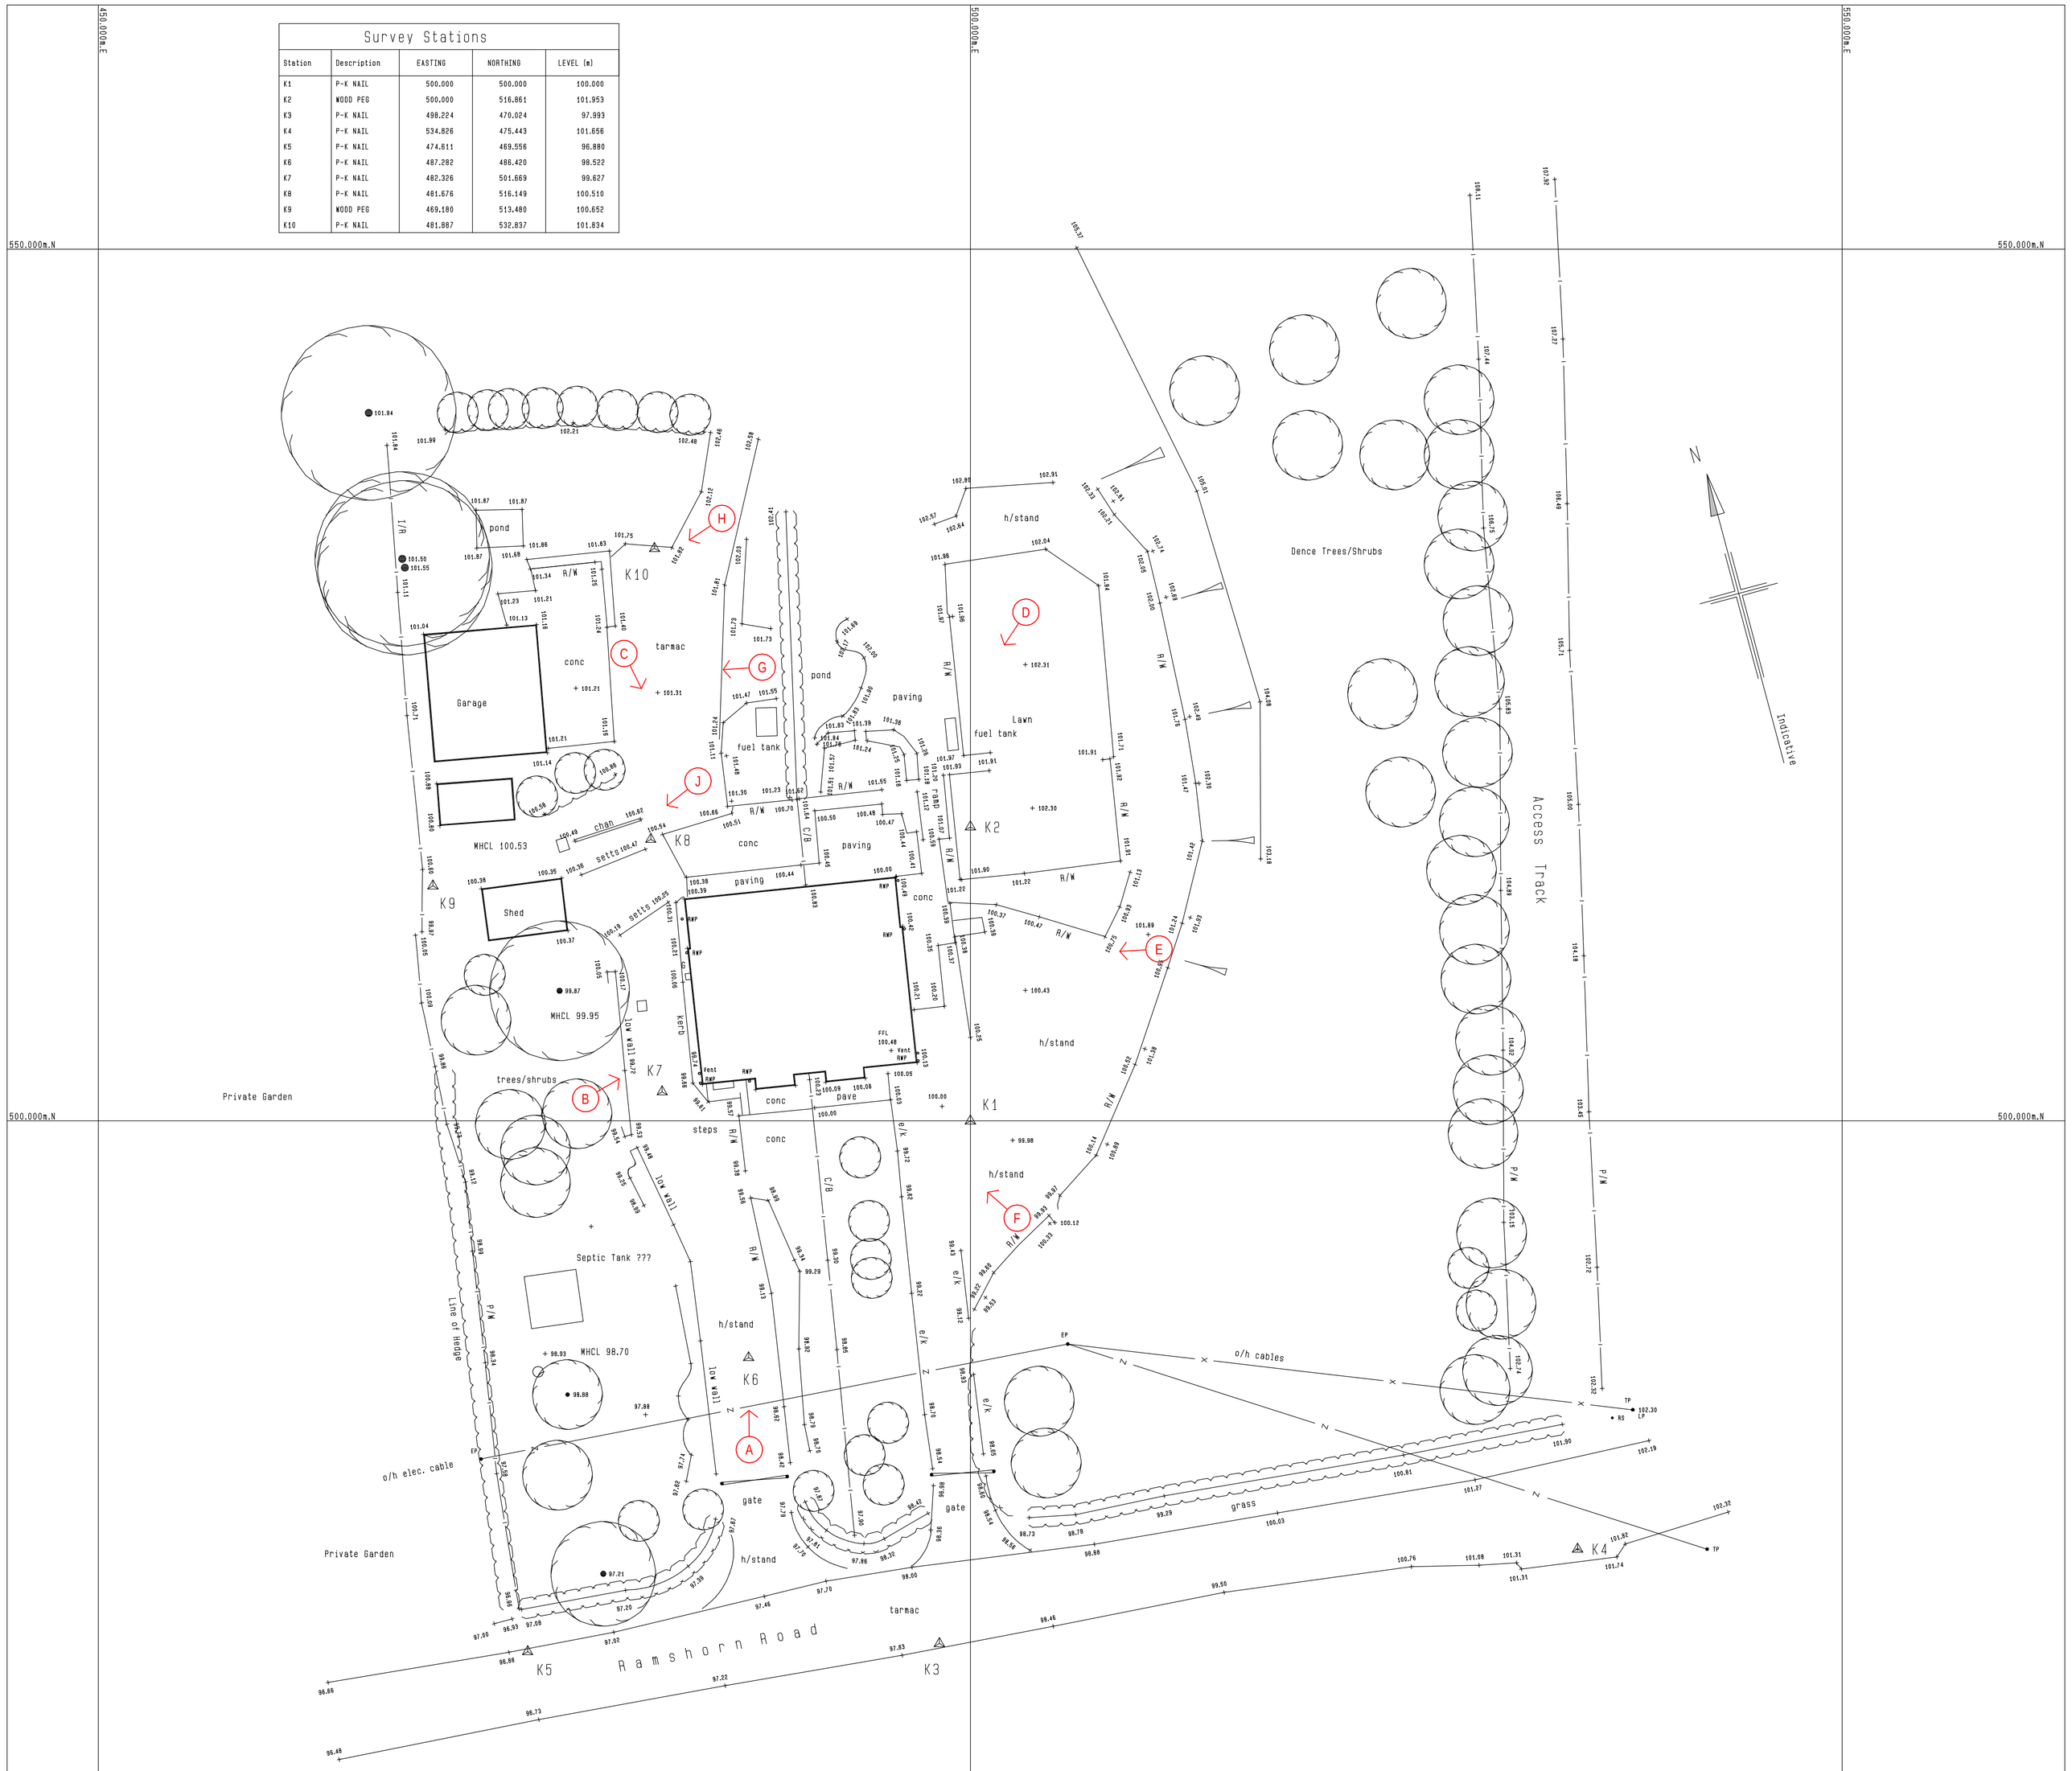

NOTES

GRID: Local, Plane, Metric.

LEVEL: Arb. value of 100.000m for Survey Station K1

Legend

- Building
- Building overhead / Foundations / Ruins
- Water
- Road edge / Change of surface / Drain / Ditch
- Change of slope
- Fence – B/W Barbed wire; C/B Closed board; C/I Corrugated iron; C/L Chain link; C/P Conc. panel; H/R Hand rail; I/R Iron railings; O/B Open board; P/C Post & chain; P/R Post & rail; P/W Post & wire; W/W Wire mesh
- Armco barrier
- Overhead telephone cable
- Overhead electric cable
- Gate
- Hedge
- Limit of foliage/tree canopies
- Stile
- Tree
- Spot level

B Bollard	P Post		
Bin Litter bin	RE Rodding eye		
BS Bus stop	RS Road sign		
BT British Telecom IC	RWP Rain water pipe		
CPS Concrete Paving Slabs	S Stump		
CTV Cable Television cover	ST Stop tap		
CCTV Close Circuit Television	SV Stop valve		
DR Drain	Stay Cable stay		
d/k Drop Kerb	TCB Telephone call box		
e/k Edging Kerb	TL Traffic light		
EB Electric Box	TP Telegraph pole		
EM Electrical IC	VP Vent pipe		
EP Elec. pole	WM Water meter		
ER Earth Rod	WO Washout		
FT Floodlight	UTL Unable to Lift		
FP Flagpole			
GB Gas Box	BH Borehole		
GP Gate post	TT Trial Pit		
G Gully	PH Probe Hole		
GV Gas valve			
FH Fire Hydrant			
IC Inspection Cover			
JB Junction box			
KO Kerb outlet			
LB Letter box			
LP Lamp post			
MK Utility marker			
MP Mile post			
MT Mercury Telecom IC			
NP Name plate			
PM Parking meter			

Level prefix descriptions

AL	Arch level
BL	Bed level
CL	Cover level
EL	Eaves level
IL	Invert level
PL	Parapet level
RL	Roof/Ridge level
SL	Soffit level
Spr	Arch springing level
TL	Threshold level
ToP	Top of pipe level
ToW	Top of wall level
WL	Water level

scale bar
1:200 @ A1

Keith Horan & Associates
Consulting Land & Mine Surveyors

SURVEY AT BIRCHWOOD AND ST.MARY'S
MOUNT - RAMSHORN ROAD - OAKAMOOR

Drawn: DF	Checked: KH	Date: June 2009	Scale: 1:200
Sht. No. 1		Drg. No.	2853

36b Derby Street . Leek . Staffordshire . ST13 5AB . Tel (01538) 383765 . Fax (01538) 384206