

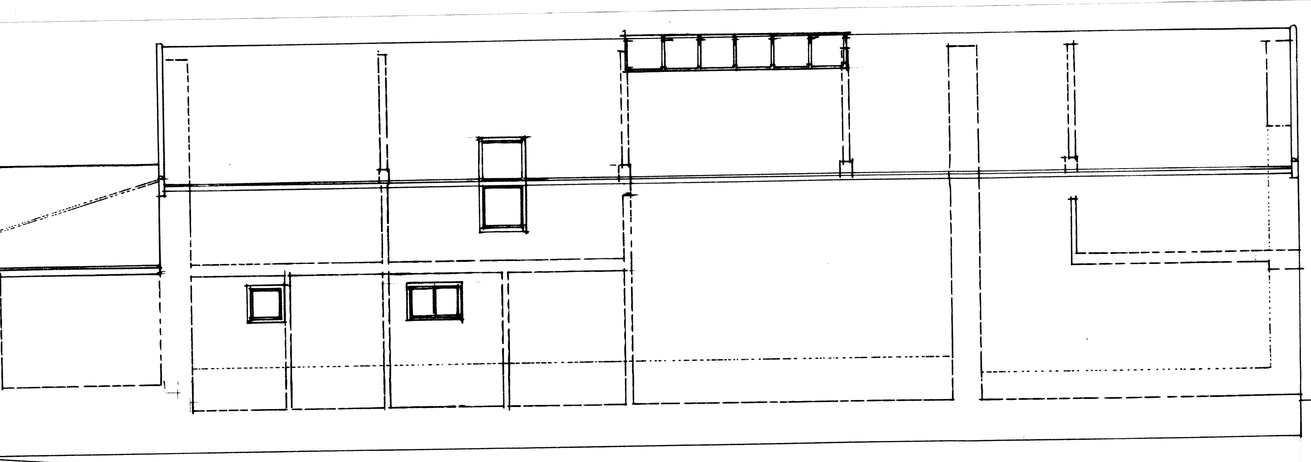



ONT ELEVATION: NORTH WEST ASPECT

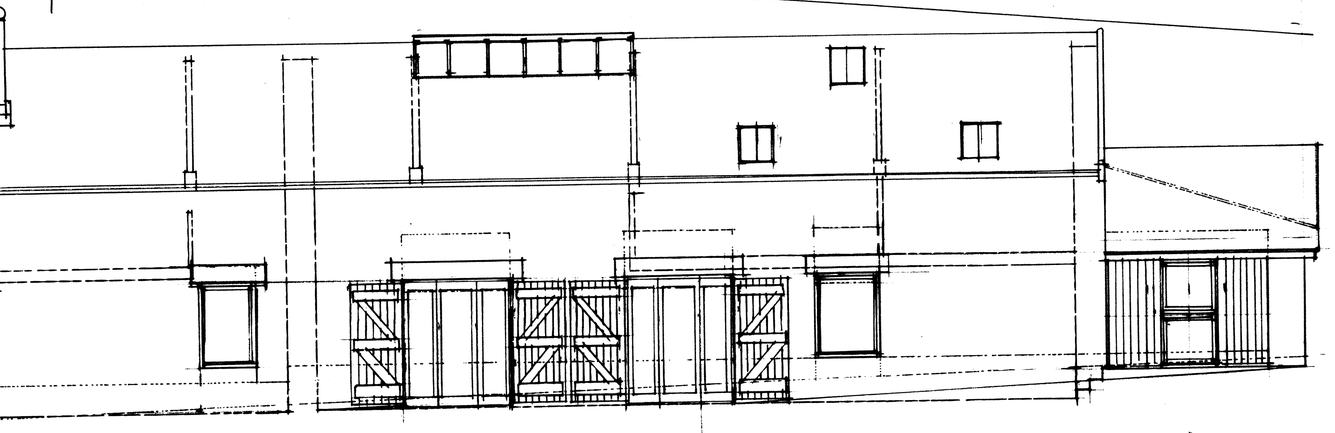


AR ELEVATION: SOUTH EAST ASPECT

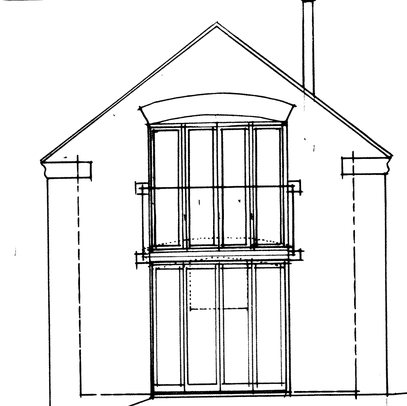


SIDE ELEVATION: SOUTHWEST ASPECT

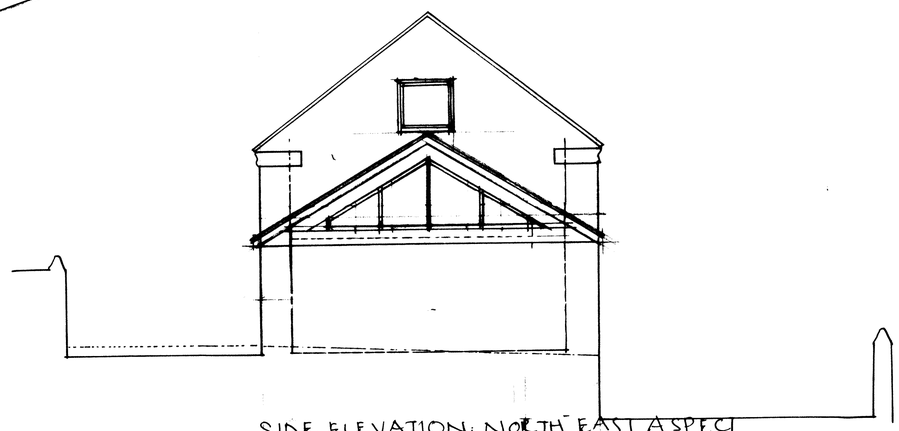

SIDE ELEVATION: NORTH EAST ASPECT

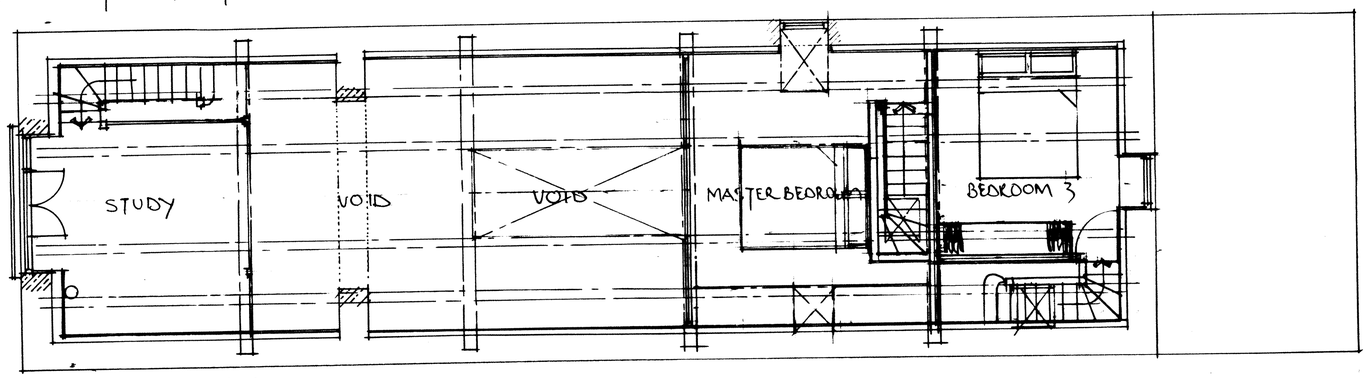

FIRST FLOOR PLAN

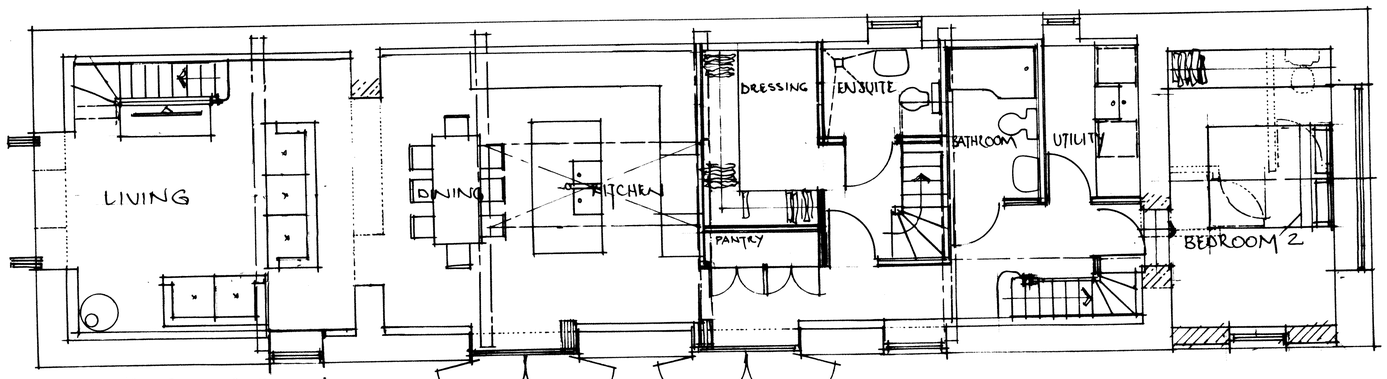


GROUND FLOOR PLAN

©
THIS DRAWING AND THE BUILDING WORKS DEPICTED ARE COPYRIGHT OF THE ARCHITECTS AND MAY NOT BE REPRODUCED EXCEPT BY WRITTEN PERMISSION. ALL DIMENSIONS MUST BE CHECKED ON SITE

REVISIONS

LETTER	REVISION	DATE	BY
A	BI-FOLD DOORS ADDED RIDGE GLAZING COMBINED SLOPING + VERTICAL ROOFLIGHT FLOOR LEVEL LOWERED	10/2017	

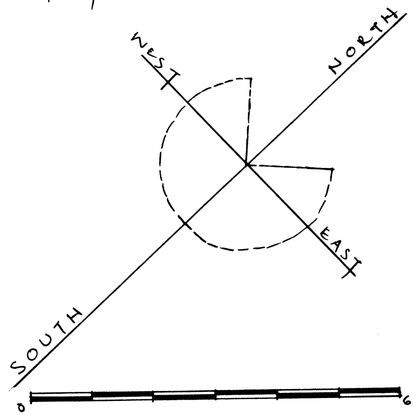

BOWER EDLESTON ARCHITECTS
SWEETBRIAR HALL, NANTWICH, CHESHIRE CW5 5RW
TELEPHONE: 01270 624129 FACSIMILE: 01270 627684
EMAIL: ADMIN@BOWER-EDLESTON.COM
WEBSITE: WWW.BOWER-EDLESTON.COM

PROJECT LOWER OVERTON FARM

TITLE PROPOSED FLOOR LAYOUT PLANS AND ELEVATIONS

SCALE 1:50
DATE 06/2017
DRG.No 6808/04
DRAWN BY
STAGE
REVISION A