

©
THIS DRAWING AND THE BUILDING WORKS DEPICTED ARE COPYRIGHT OF THE ARCHITECTS AND MAY NOT BE REPRODUCED EXCEPT BY WRITTEN PERMISSION. ALL DIMENSIONS MUST BE CHECKED ON SITE.

REVISIONS


LETTER	REVISION	DATE	BY

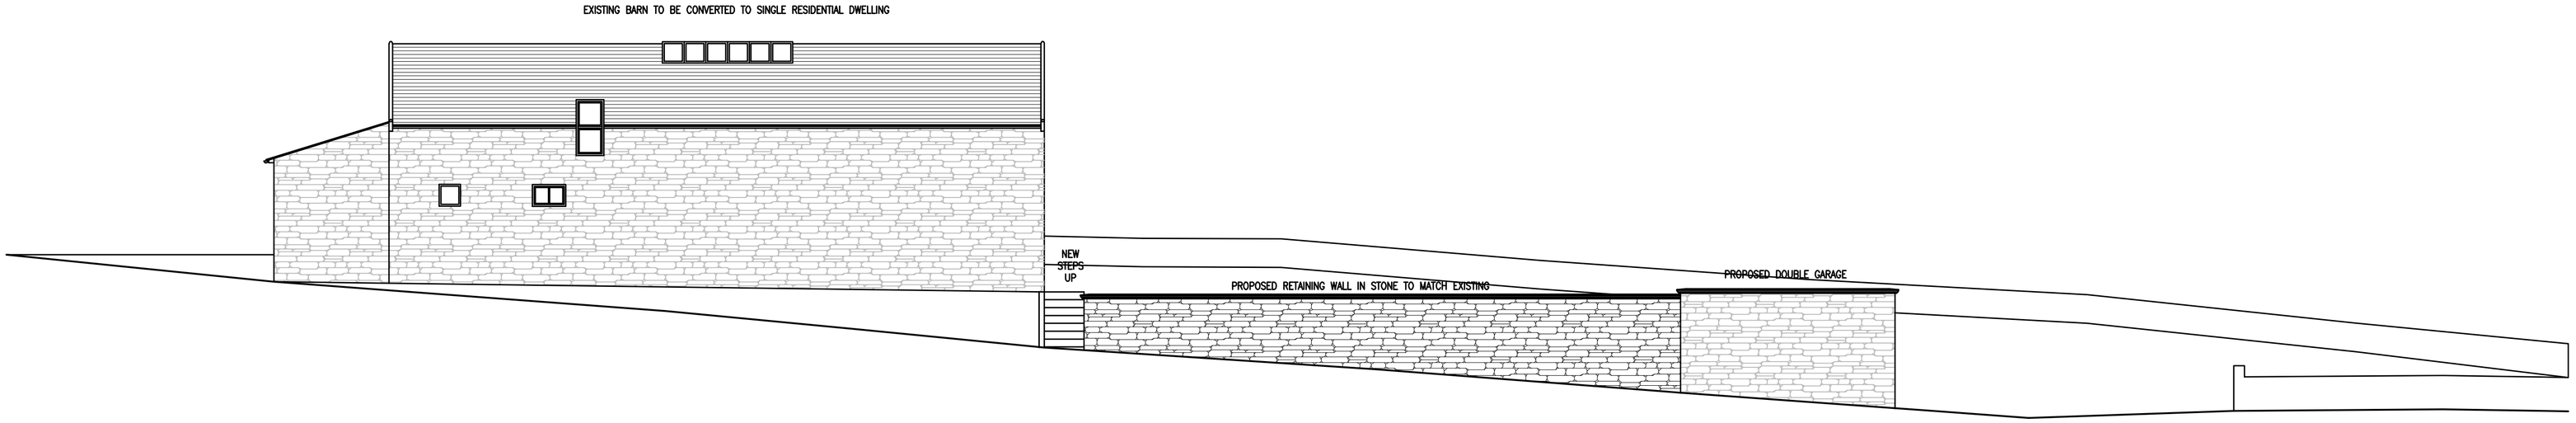

NORTH SECTIONAL ELEVATION

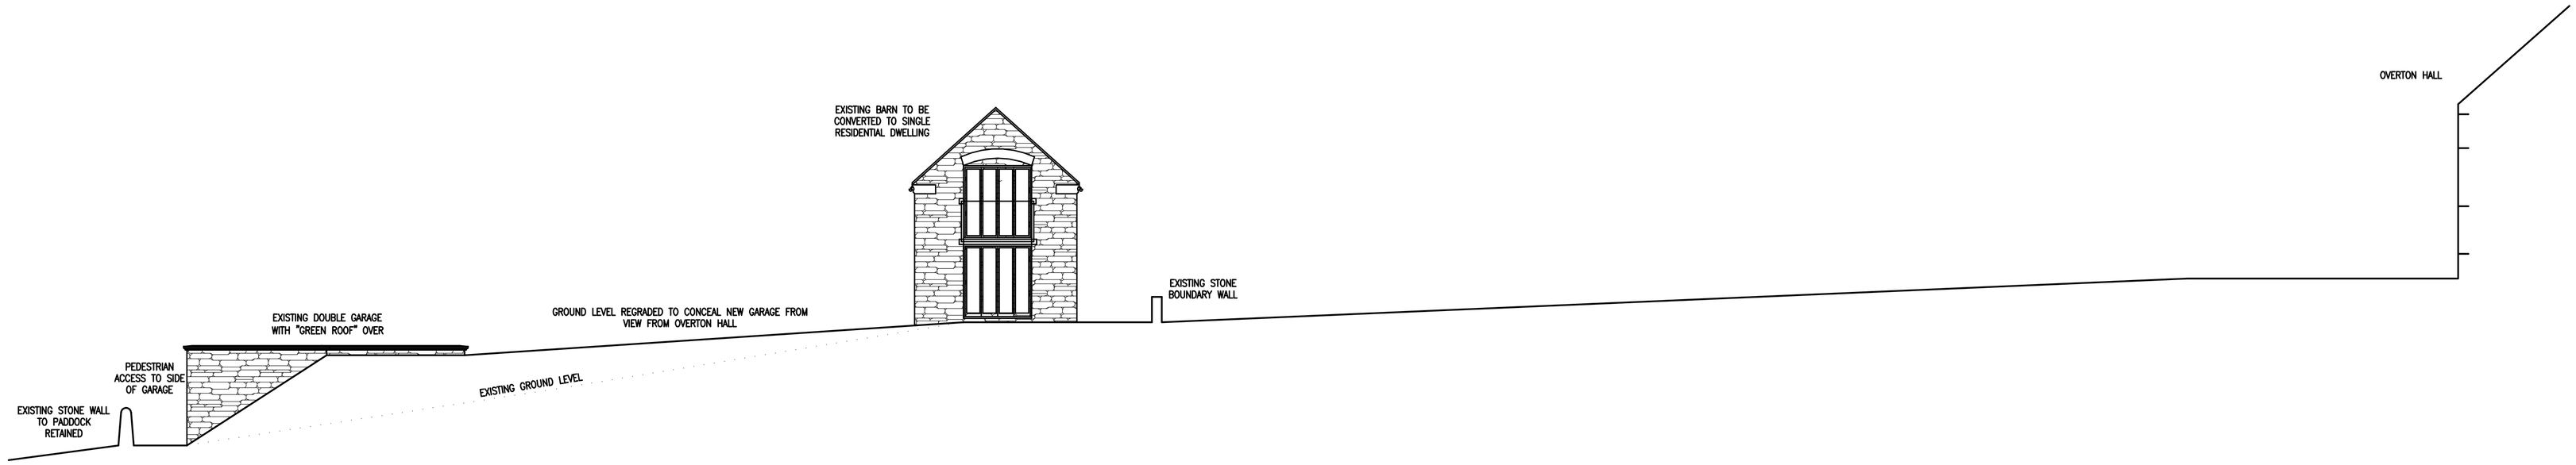

SOUTH SECTIONAL ELEVATION

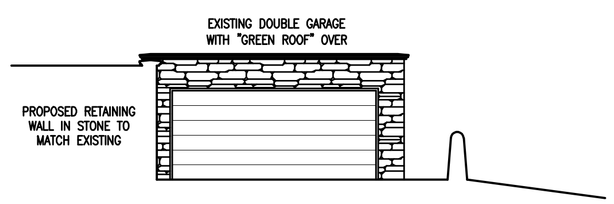

NORTH EAST ELEVATION ON PROPOSED GARAGE

BOWER EDLESTON
ARCHITECTS
SWEETBRIAR HALL, NANTWICH, CHESHIRE CW5 5RW
TELEPHONE: 01270 624129 FACSIMILE: 01270 627684
EMAIL: ADMIN @ BOWER - EDLESTON . COM
WEBSITE: WWW. BOWER - EDLESTON . COM

PROJECT
LOWER OVERTON FARM

TITLE
LONGITUDINAL SECTIONS

0 1m 2m 3m 4m 5m 6m 7m 8m 9m 10m

SCALE	1:100@A1	DRAWN BY	MLT
DATE	SEP 2017	STAGE	
DRG.No	6808 10	REVISION	