

©
THIS DRAWING AND THE BUILDING WORKS DEPICTED ARE COPYRIGHT OF THE ARCHITECTS AND MAY NOT BE REPRODUCED EXCEPT BY WRITTEN PERMISSION. ALL DIMENSIONS MUST BE CHECKED ON SITE.

REVISIONS


LETTER	REVISION	DATE	BY

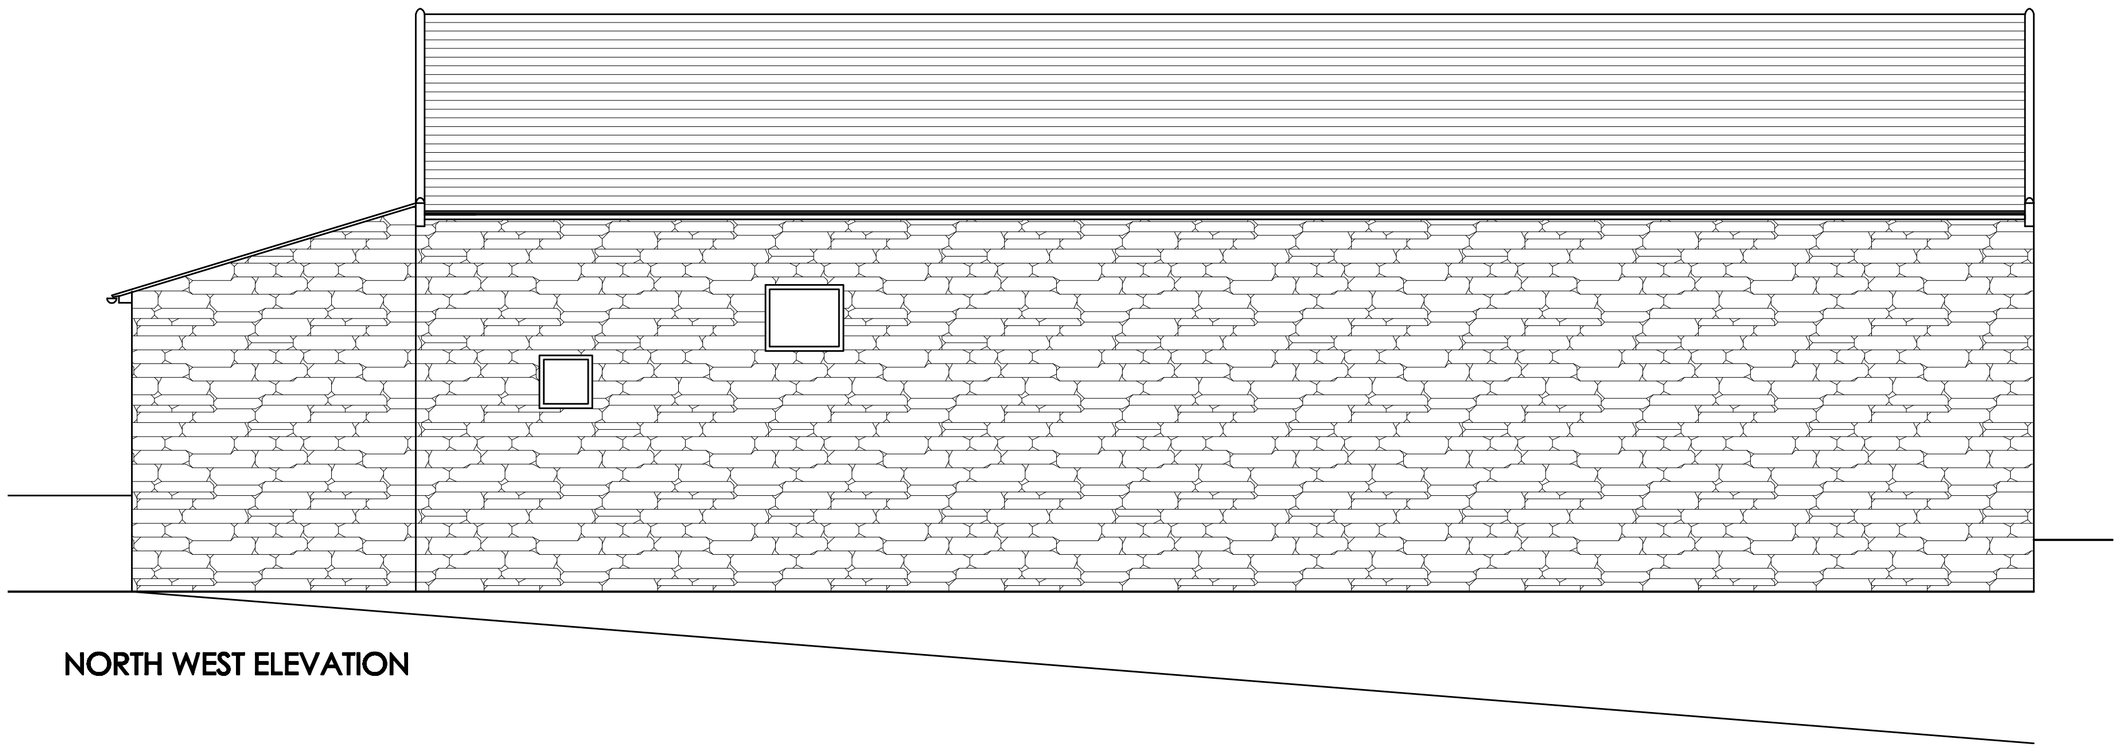


NORTH WEST ELEVATION

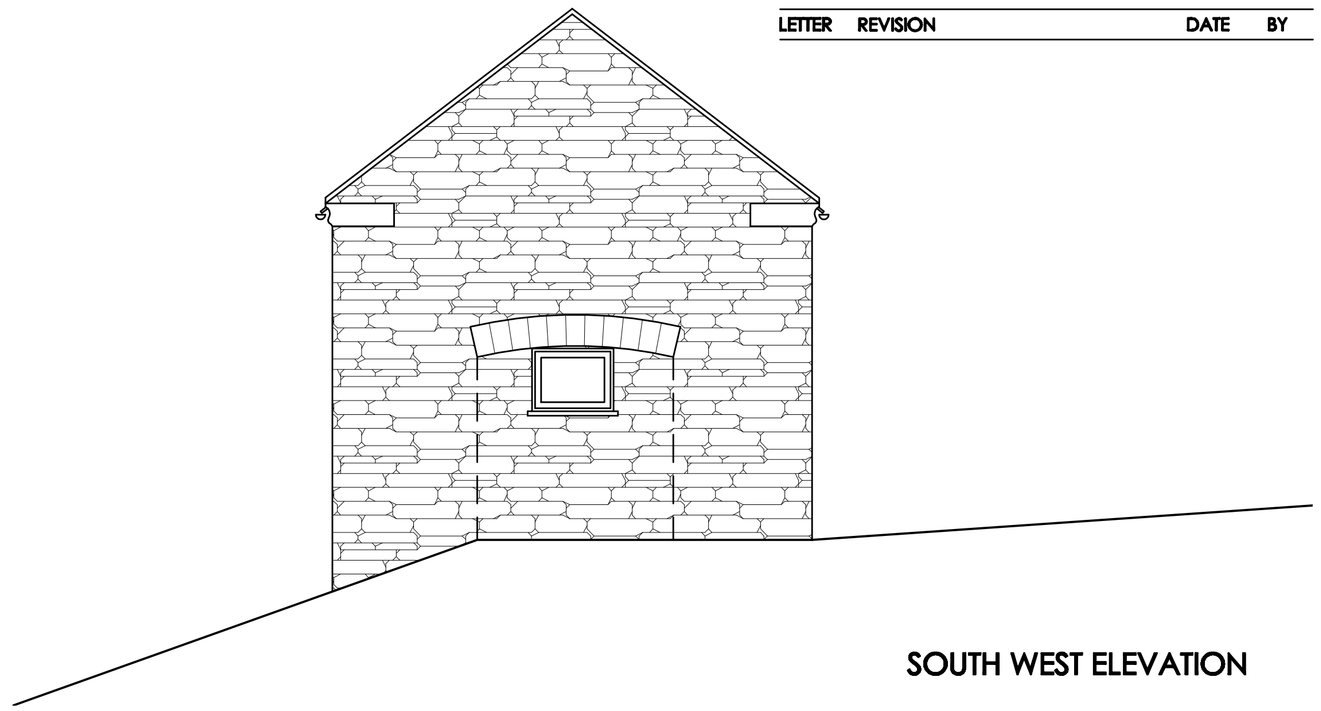


SOUTH WEST ELEVATION

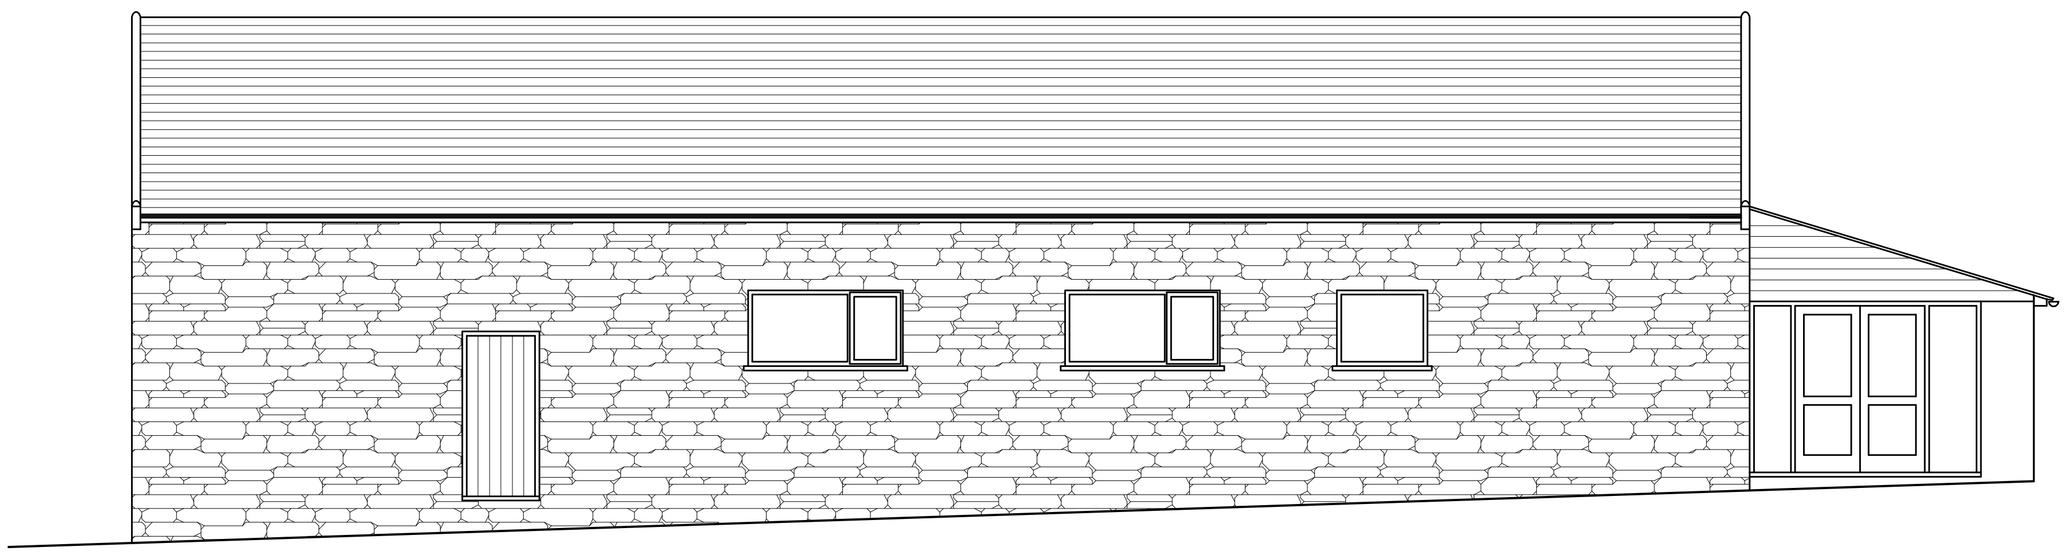

SOUTH EAST ELEVATION

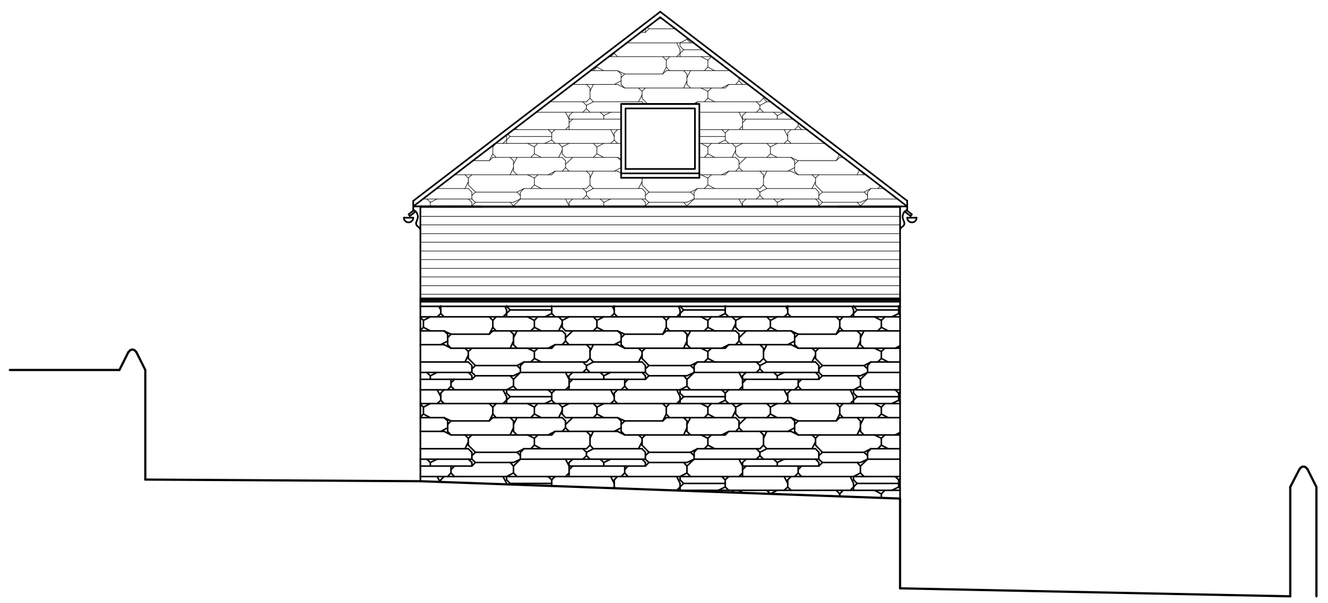

NORTH EAST ELEVATION

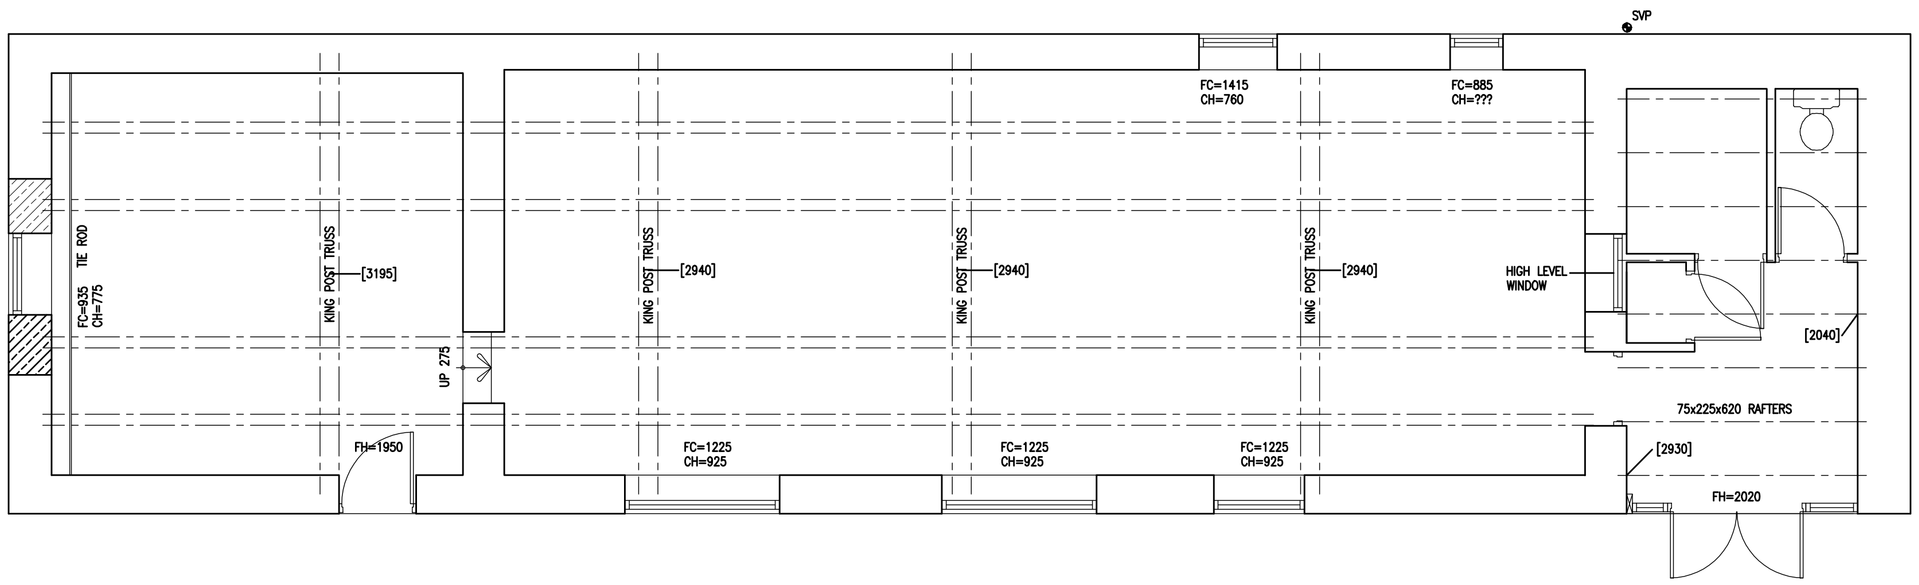

FLOOR PLAN

0 1m 2m 3m 4m

BOWER EDLESTON
ARCHITECTS
SWEETBRIAR HALL, NANTWICH, CHESHIRE CW5 5RW
TELEPHONE: 01270 624129 FACSIMILE: 01270 627684
EMAIL: ADMIN @ BOWER - EDLESTON.COM
WEBSITE: WWW. BOWER - EDLESTON.COM

PROJECT
LOWER OVERTON FARM, CONGLETON

TITLE
EXISTING FLOOR PLAN & ELEVATIONS

SCALE	1:50@A1	DRAWN BY	MLT
DATE	MAY 2017	STAGE	
DRG.No	6808 01	REVISION	