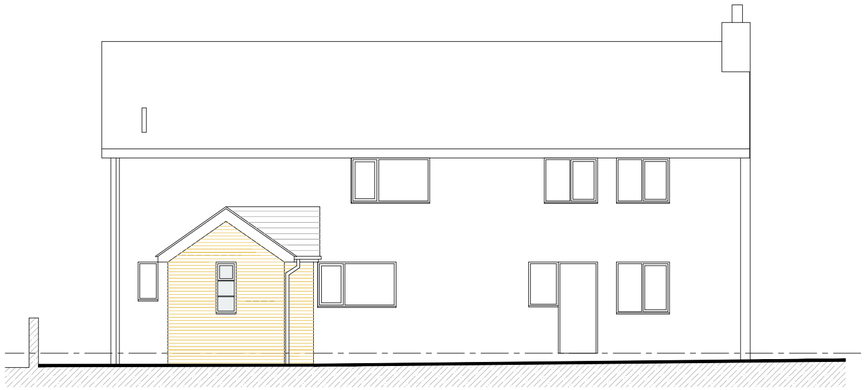

North West Elevation Scale 1:100



South West Elevation Scale 1:100

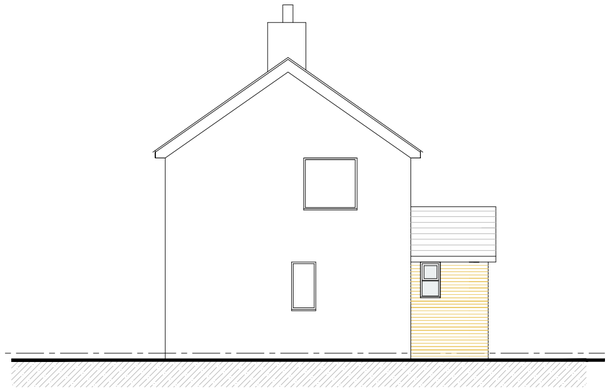

North East Elevation Scale 1:100

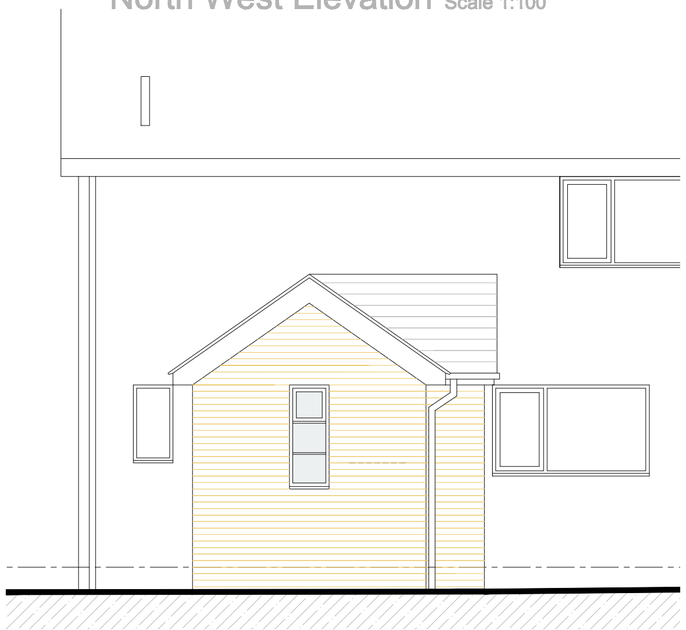

North West Elevation Scale 1:50

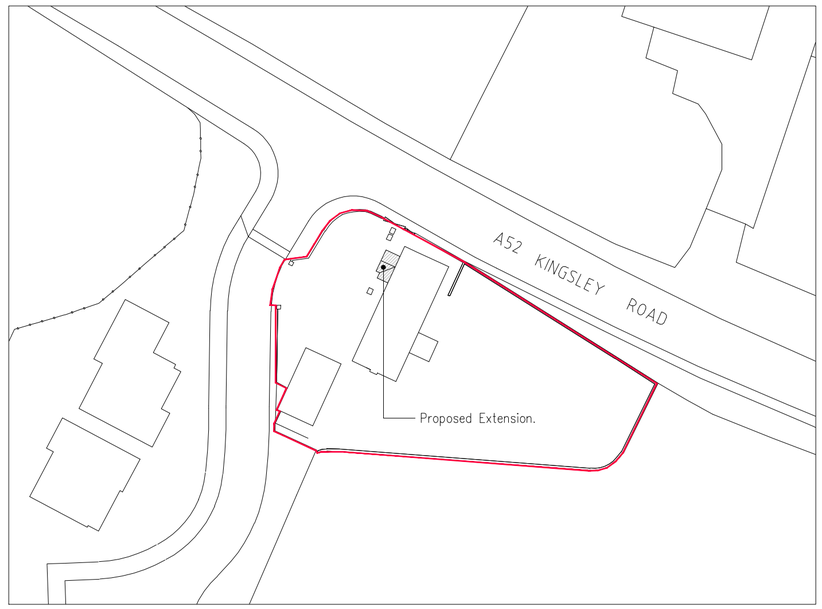

Block Plan Scale 1:500

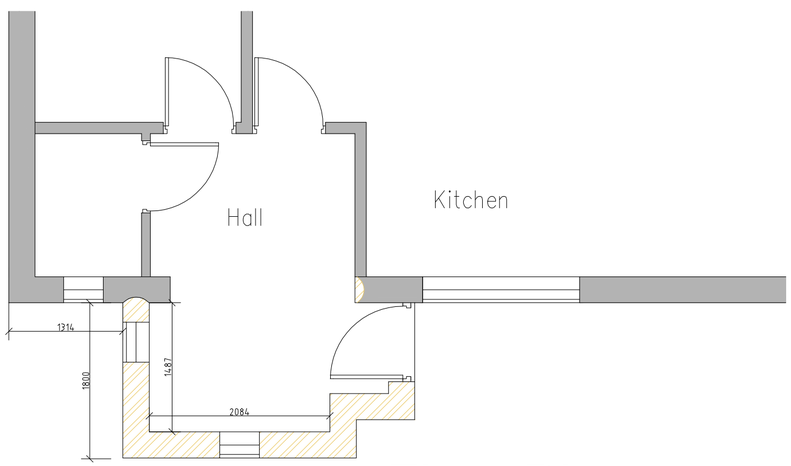

Floor Plan Scale 1:50

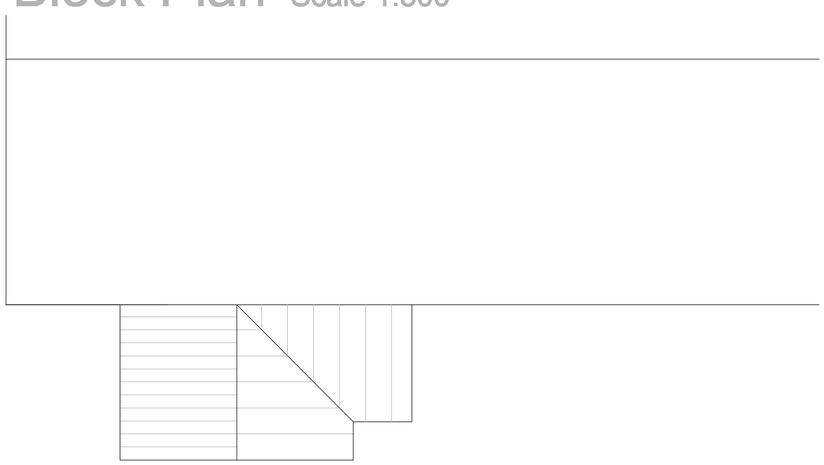

Floor Plan Scale 1:50

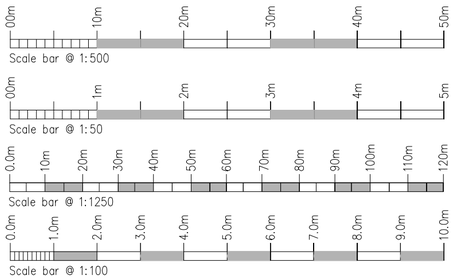

Rev.	Drawn	Comments.	Date

Applicant:
Mr I Mear.

Project:
Proposed Extension & Alterations to form Porch at Grove Farm, Cellarhead, Staffordshire ST9 9QD.

Title:
Plans & Elevations as Proposed.

Status:
Planning.

Paper Size A1: Drawn: ACB Aug 2017 Drawing Ref: 1486-02

MAC ARCHITECTURAL DESIGN LTD
Moorland House, 123 Moorland Road, Burslem, ST6 1JD.
T:01782 503302 E:admin@mac-arch.co.uk