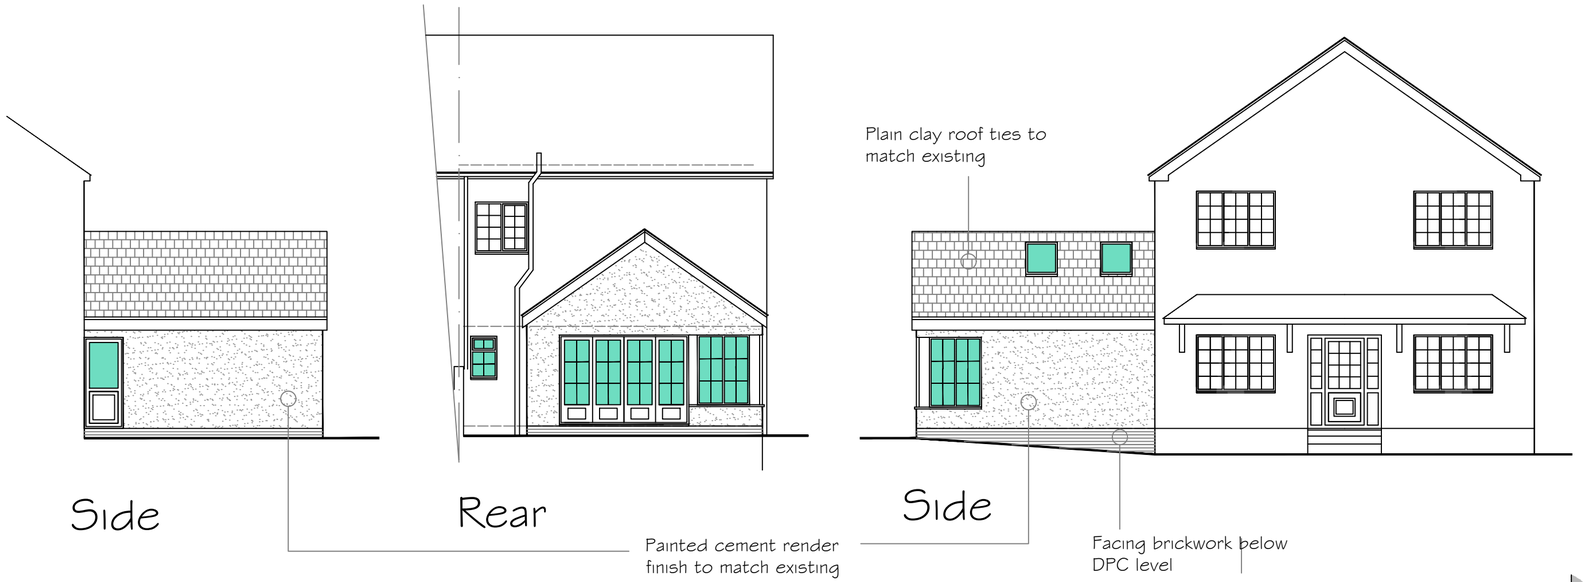

Elevations (1:100)

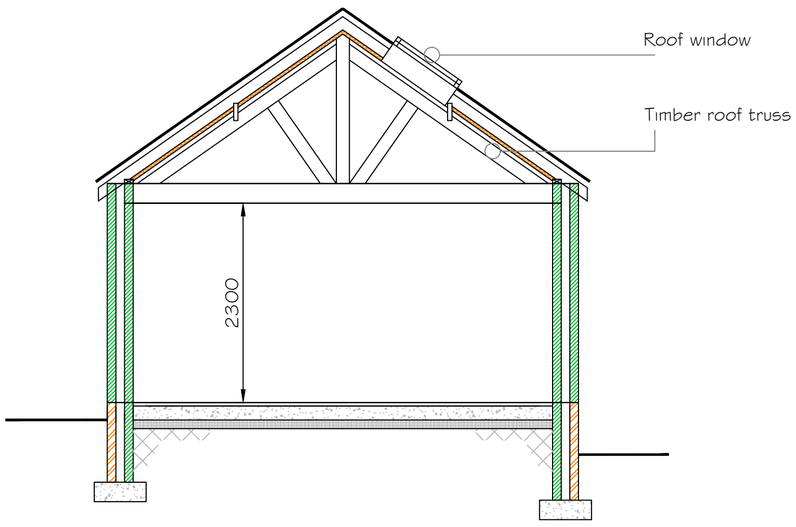

Section AA (1:50)

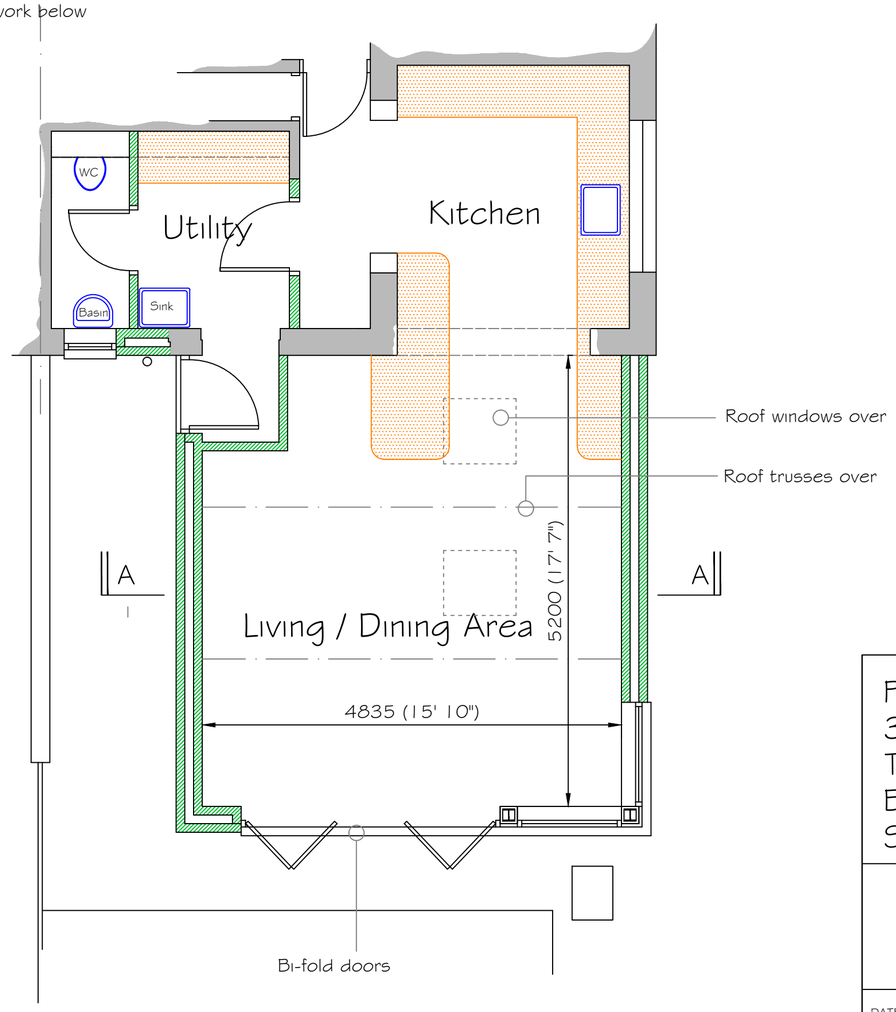

Part Ground Floor Plan (1:50)

Proposed Extension
3 Ivy Cottages
Tongue Lane
Brown Edge
ST6 8UH

Proposals

DATE	Sept 2017
SCALE	as stated @ A2
DRAWING No	SKM-2017-03
REVISION	A2