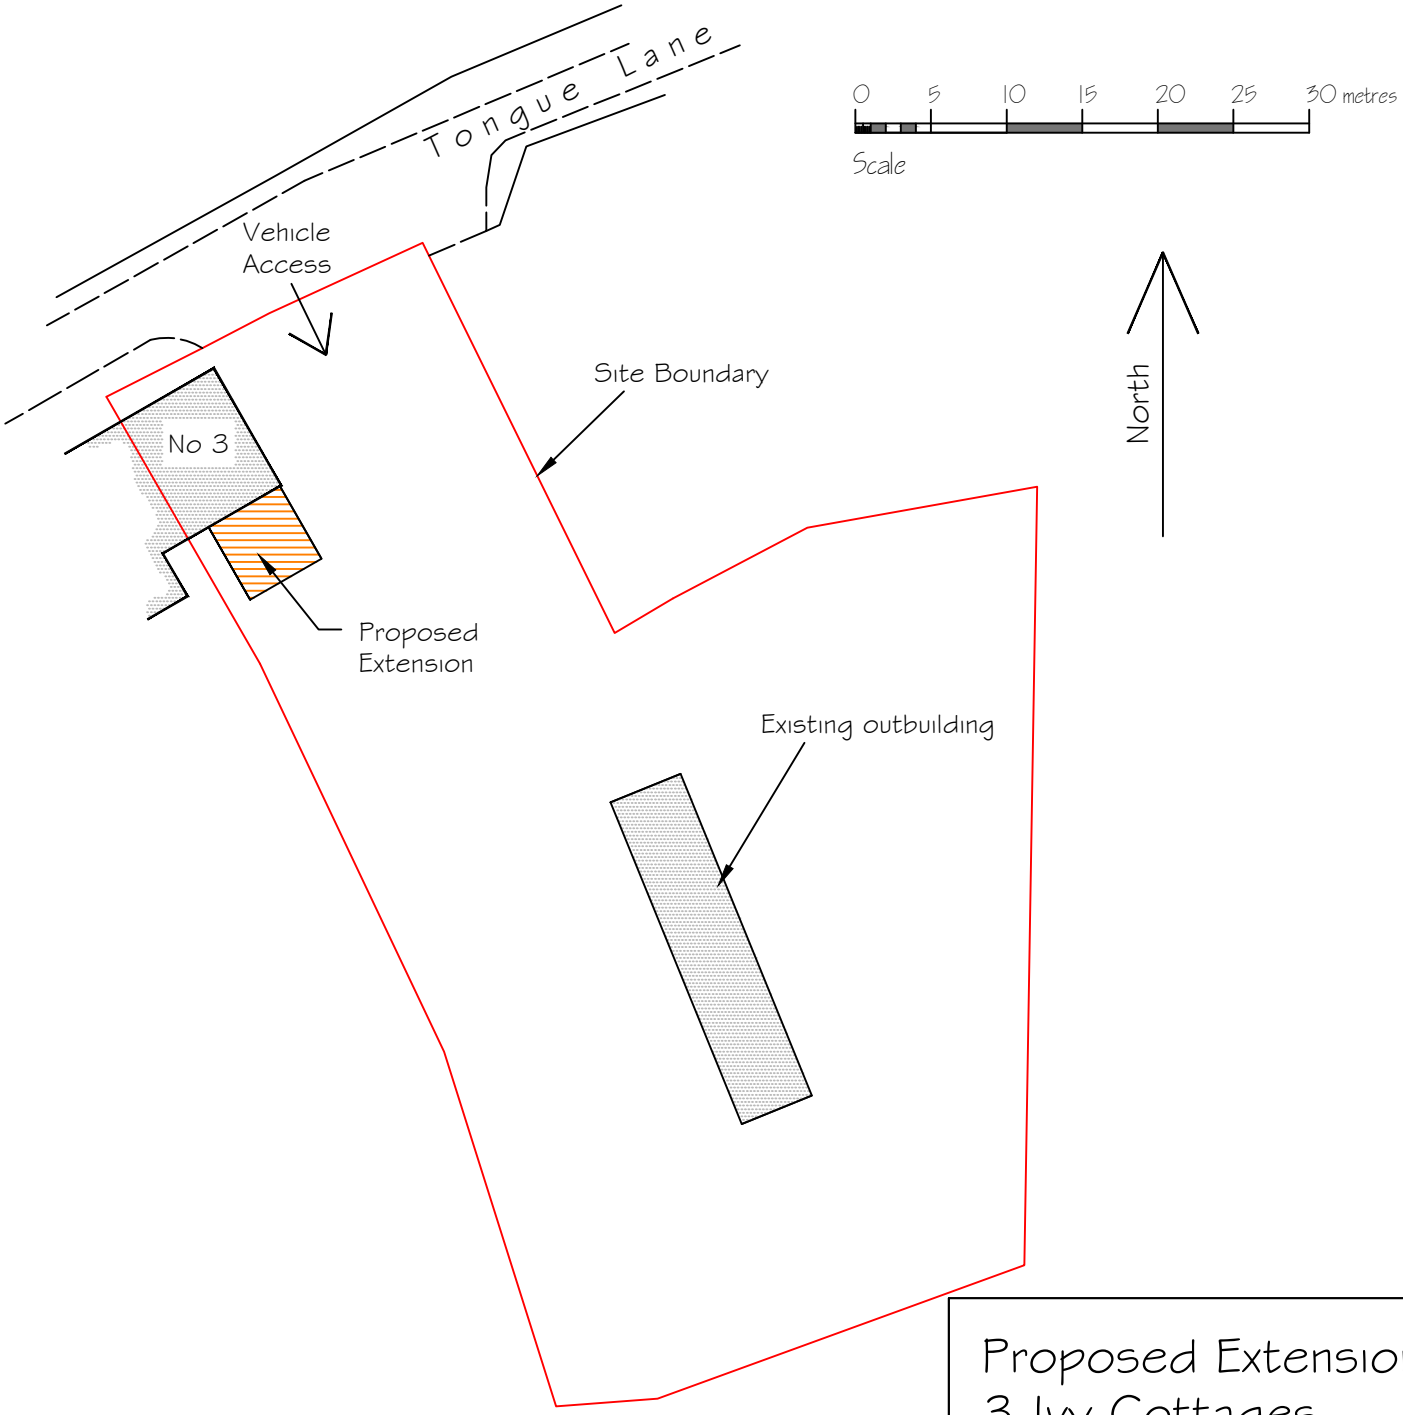

Proposed Extension
3 Ivy Cottages
Tongue Lane
Brown Edge
ST6 8UH

Site Plan

DATE	Sept 2017
SCALE	1:500 @ A4
DRAWING No	SKM-2017-04
REVISION	A4