



PROPOSED GROUND FLOOR PLAN
(1:100 @ A1)

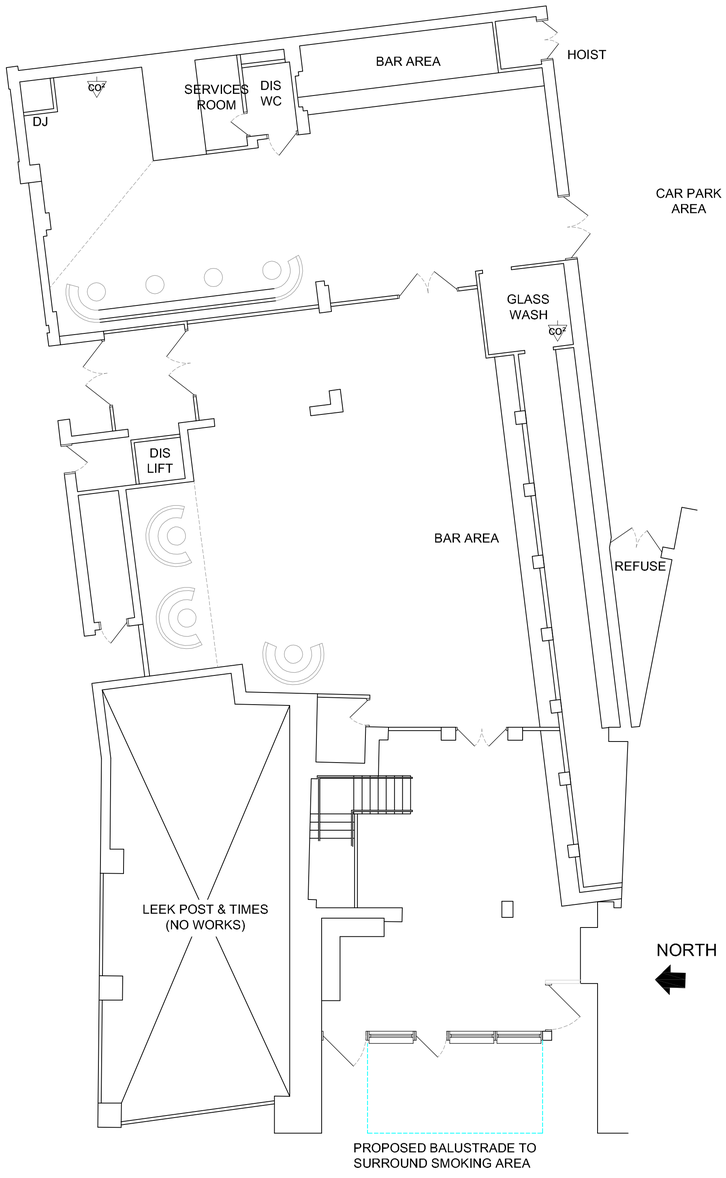


PROPOSED FIRST FLOOR PLAN
(1:100 @ A1)

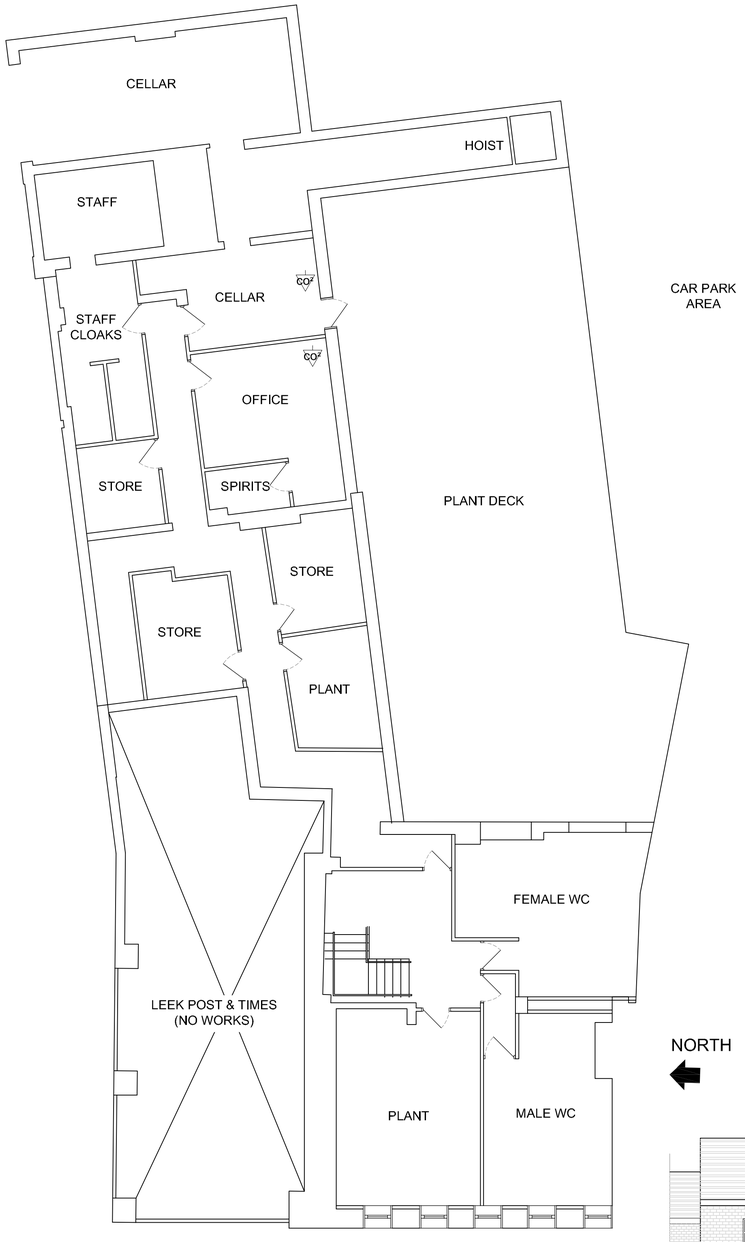

PROPOSED FRONT ELEVATION
(1:100 @ A1)

NORTH

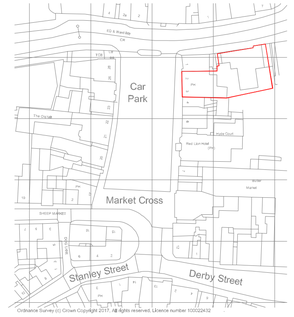

LOCATION PLAN
(1:1250 @ A1)

1:100 Scale Bar

0m 1m 2m 3m 4m 5m 6m 7m 8m

Notes :-

All Dimensions are in mm unless otherwise specified..

SM CAD Ltd
www.smccaddesign.co.uk

REV	DATE	NAME	REVISION
B	OCT 2017	S.Mc	SCALE BAR ADDED
A	SEPT 2017	S.Mc	GROUND FLOOR SMOKING AREA AMENDED

Proposed Layout for :-

The Engine Room.

2 Stockwell Street,
Leek,
ST13 6HX.

JOB TITLE: Planning Drawings - PROPOSED

DRAWN BY: S. McCready C.A.D.

SCALE: 1:100 on A1

DATE: August 2017

Job No: SM 050

DRAWING No: PT20 02B