




part front elevation

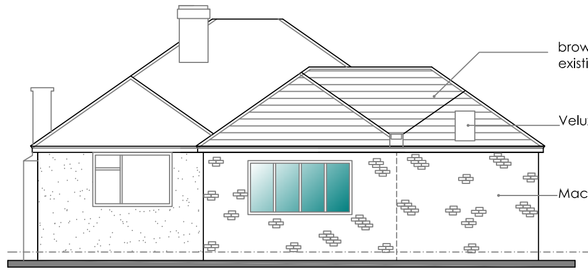

rear elevation

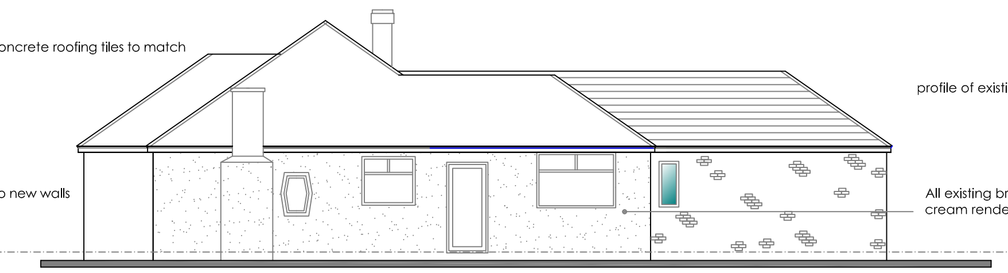


side elevation

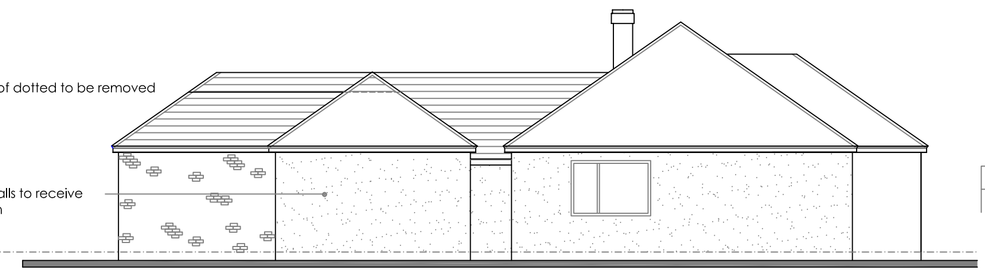


side elevation

Revision	Comments	Date

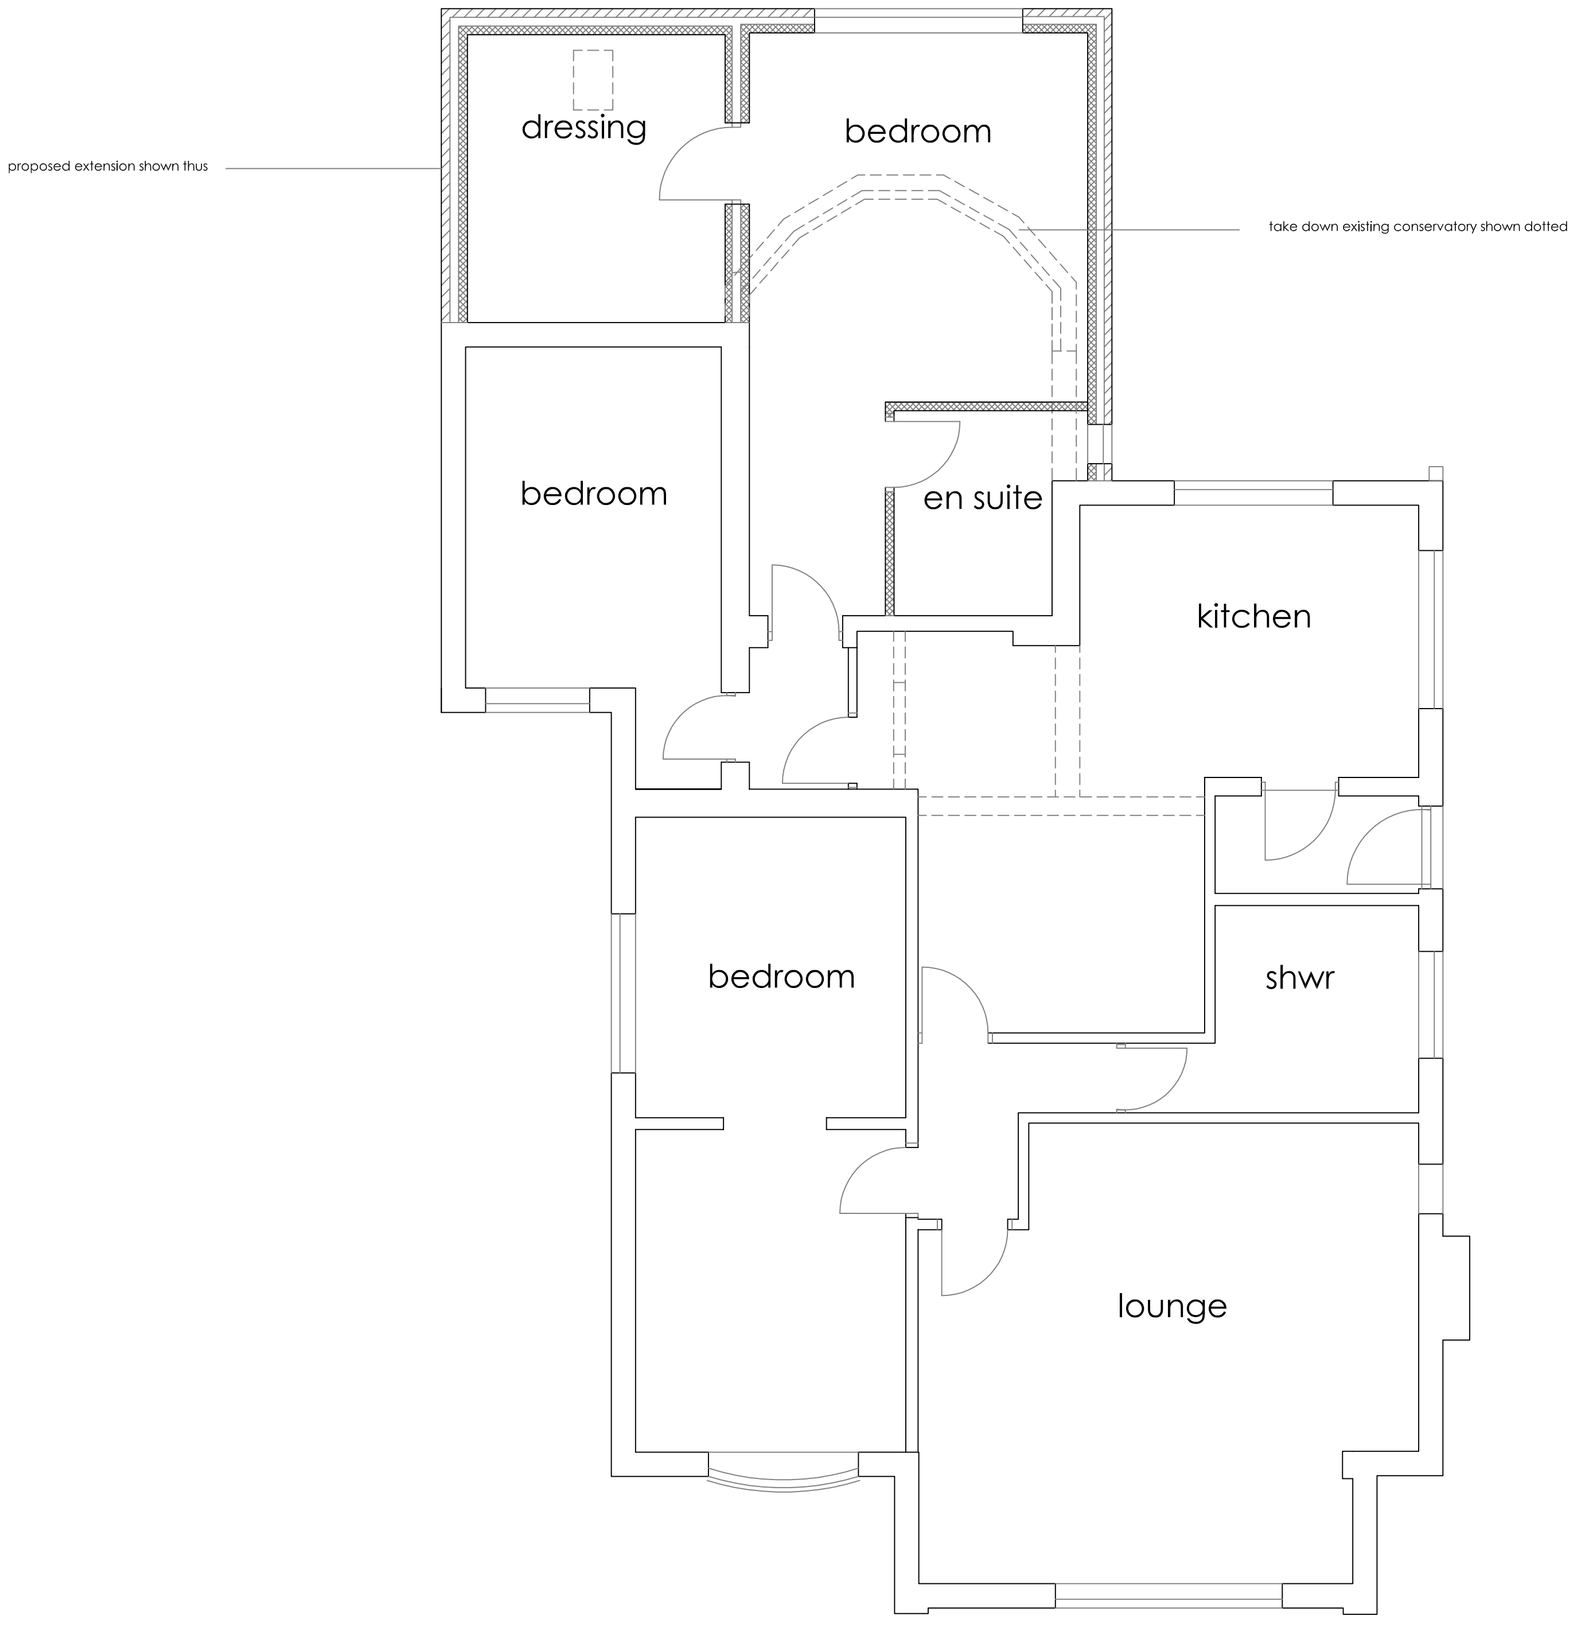


ground floor plan

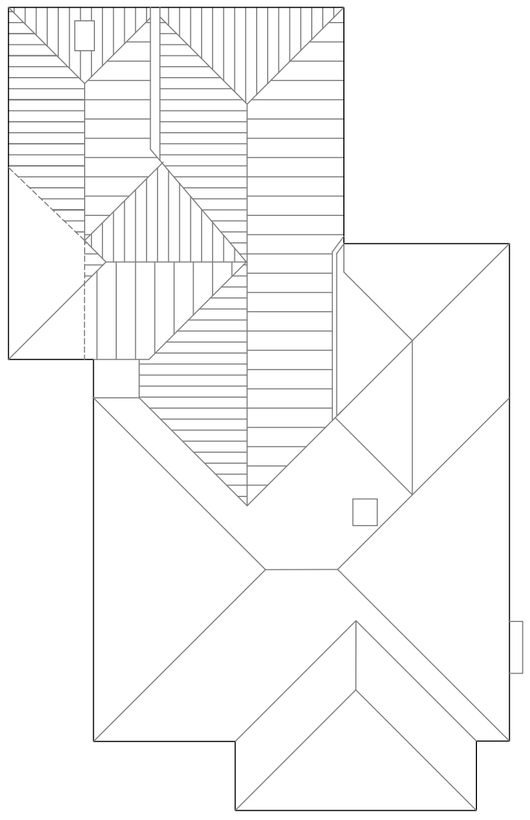


roof plan

north

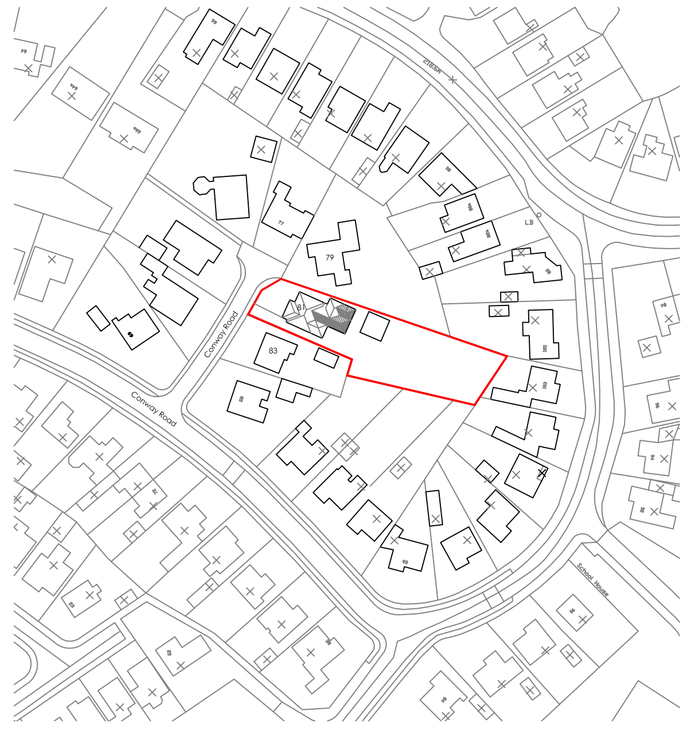

location plan 1:1250

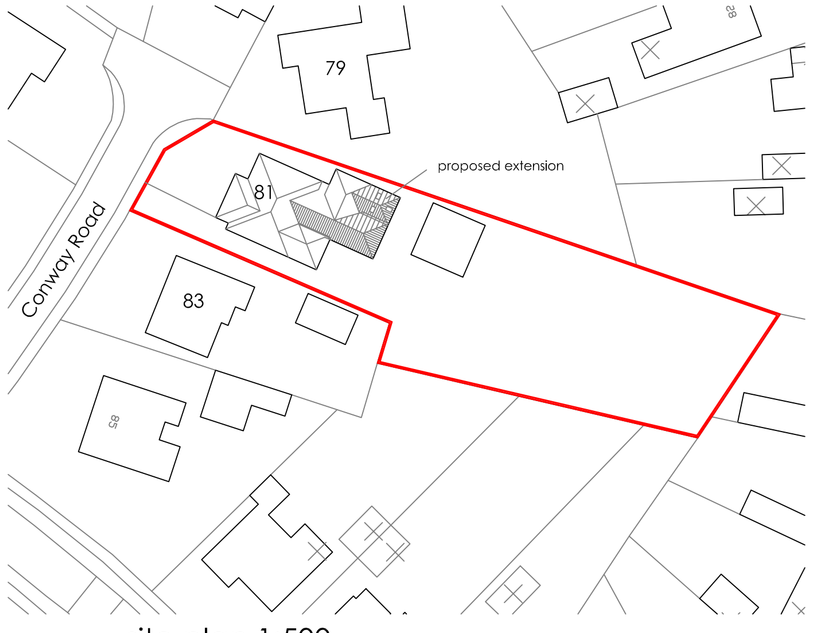

site plan 1:500

Robert Berry MCIAT
Architectural services
10 Truro Close, Congleton, Cheshire, CW12 3BD
t : 01260 279098 m : 07790 179093 e: robert.berry10@yahoo.co.uk

Client
Mr & Mrs C Tipper.

Project
Proposed extension to
81 Conway Road, Knypersley,
ST8 7AW

Title
Scheme layout plan

Scale @A1 1:50 1:100

Date Sept 2017

Drg no 1747 /02 Rev