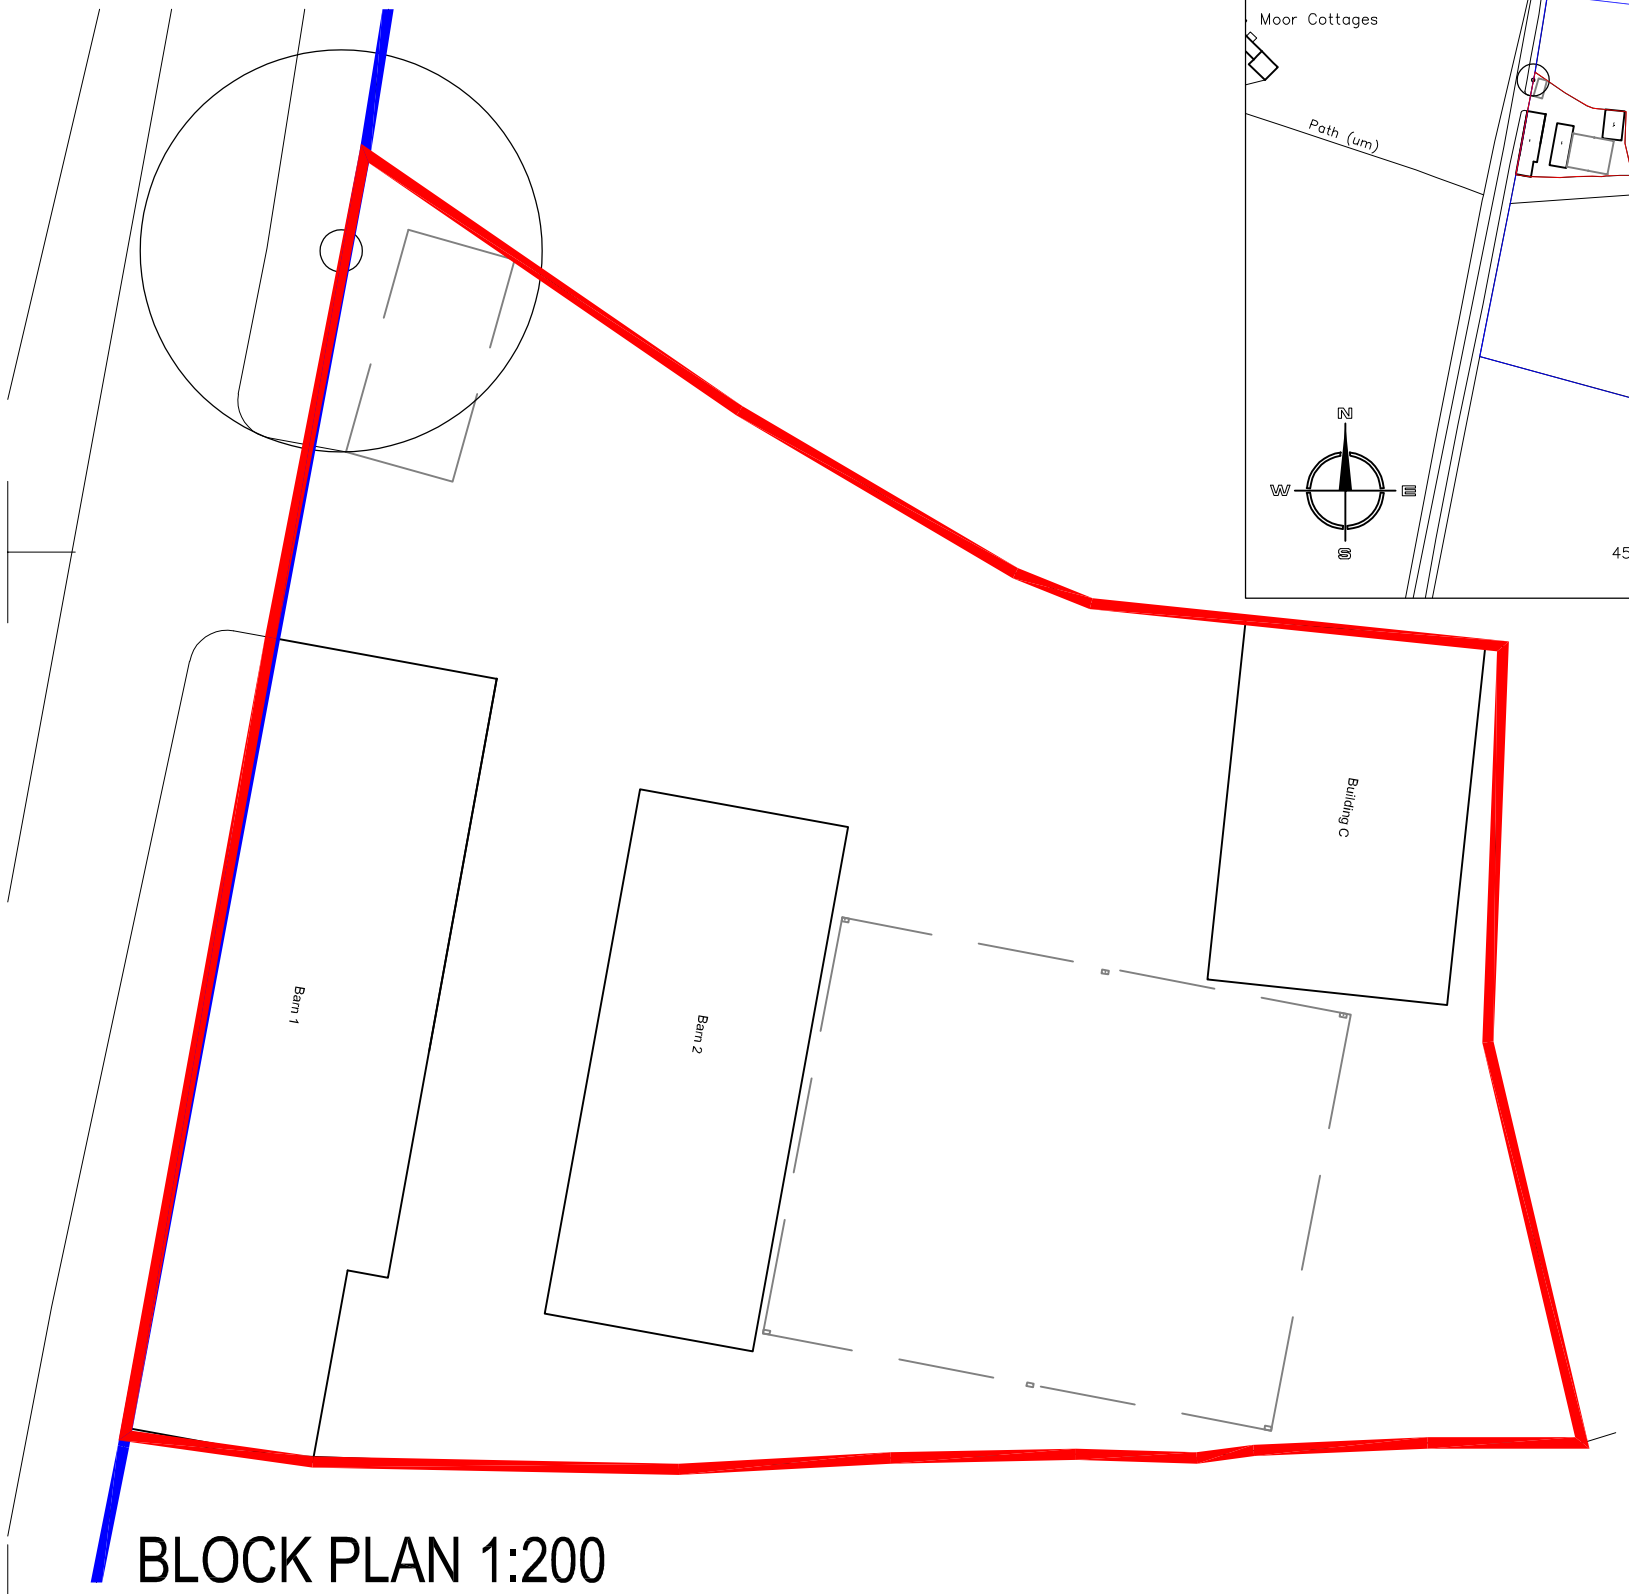

BLOCK PLAN 1:200

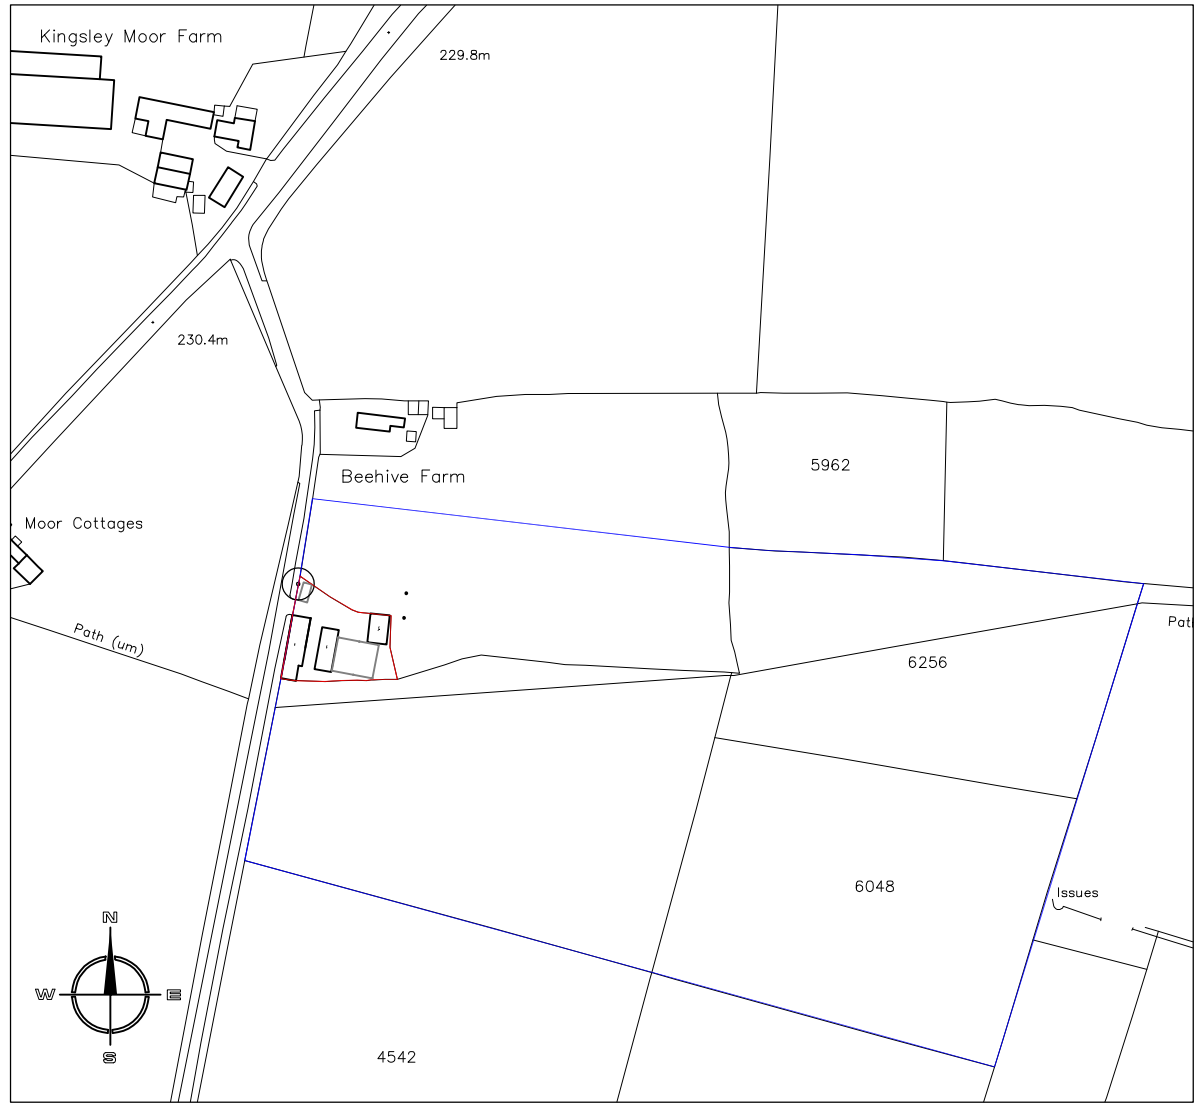

SITE LOCATION PLAN 1:2500

Rev.	Drawn	Comments	Date

MODE
Architects & Development

01782 479644
admin@mode-uk.com
www.mode-uk.com
Pennant House | Salem Street | Stoke-on-Trent

Client Mr & Mrs Chadwick

Project Conversion of Barns at Harveys Lane, Kingsley Moor, Staffordshire

Title Location & Block Plan as Proposed

Status Planning

Scale @A3	Date	Drawn	Checked
1:2500	Oct 17	KJM	

Drawing No. 17 036 AL(0)10

Rev

File Ref:

This drawing is subject to Copyright & must not be copied or reproduced without consent. Figured dimensions only are to be taken from this drawing. All contractors must visit the site and be responsible for taking and checking all dimensions relative to their work.