

Proposed Front Elevation A

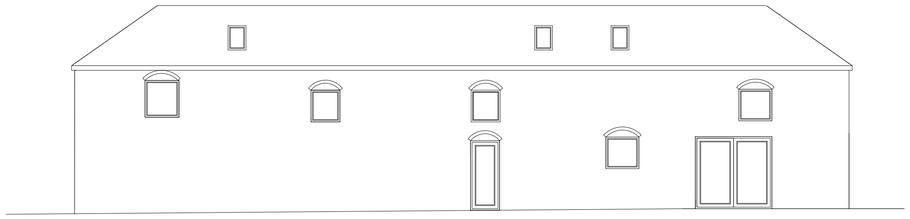

Proposed Rear Elevation C

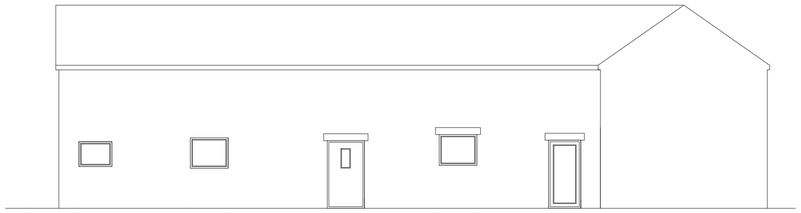

Proposed Front Elevation Barn B

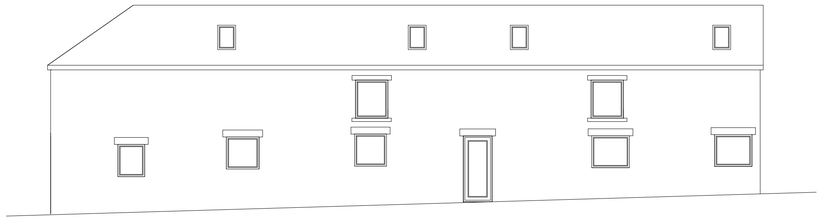

Proposed Rear Elevation D

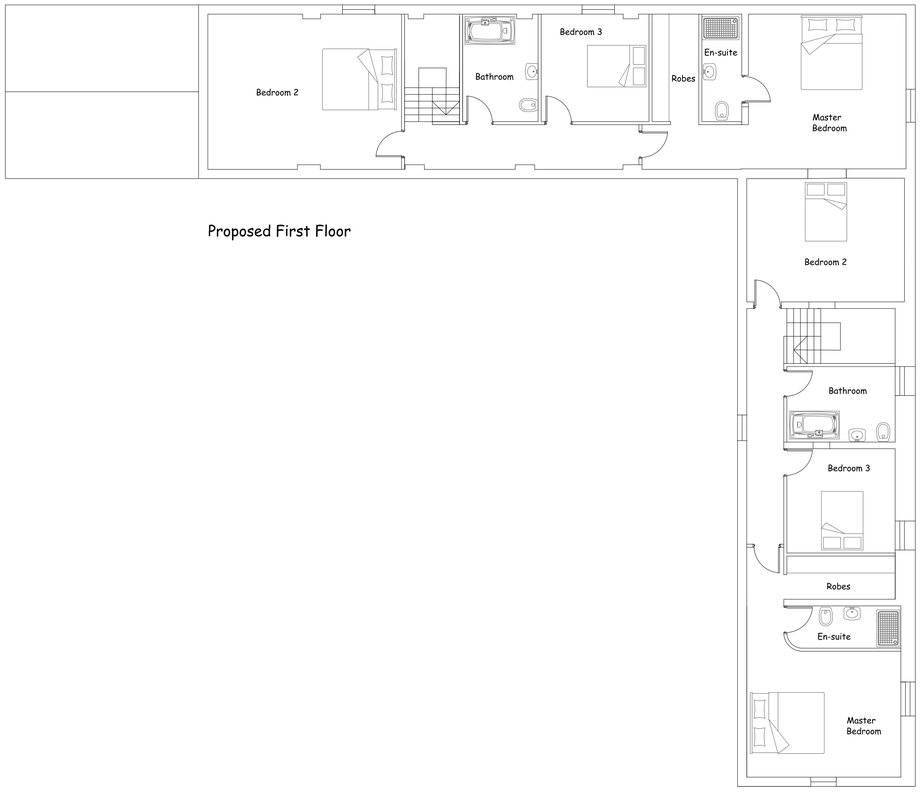

Proposed First Floor

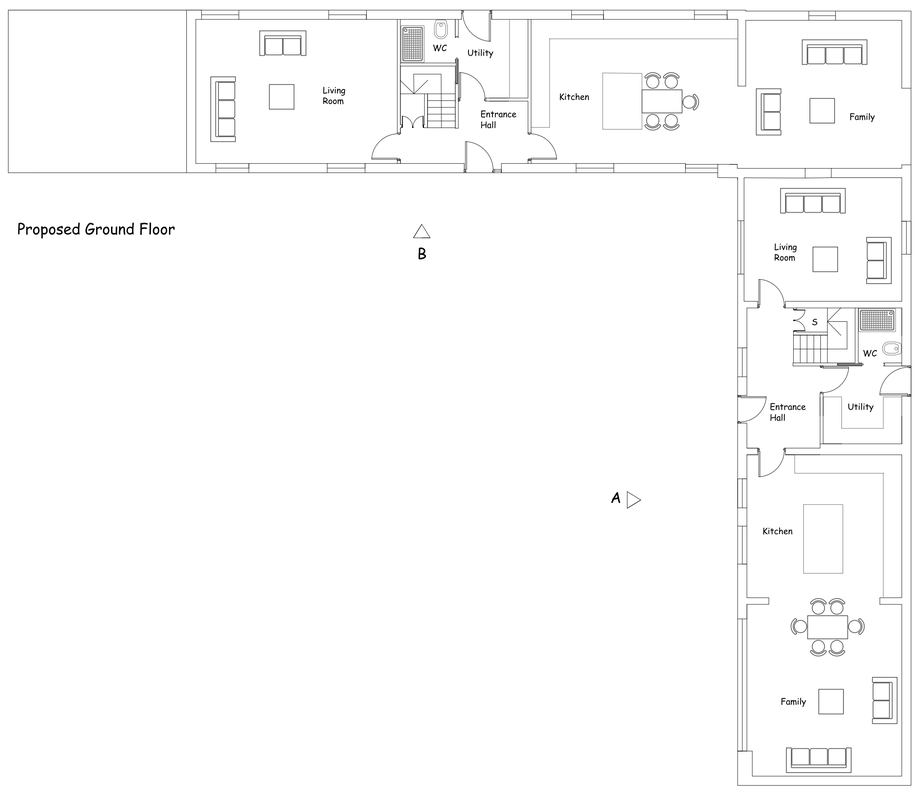

Proposed Ground Floor

Revision Schedule

Rev	Description	Date

This drawing has been prepared for the purpose of obtaining Planning & Building Regulation Approval only.

The copyright of this drawing is vested in Philip Kelsall Associates and must not be reproduced in any form without written consent

Address
Higher Whitemore Farm
CW12 3SB

Client
Mr & Mrs Proudlove

Project: Barn Conversion	Drawing Title: Proposals
Date: June 2017	Drawing No.: HWF/BP/03
Scale: 1:100 @ A1 Paper	

Philip Kelsall Associates
Architectural & Building Consultants
CBuildE chartered building engineer
Manorial House
5 Woodcock Lane Mow Cop ST7 3NG
Tel : 01782 698516
Mob : 07889 364105

e : phil@philipkelsall.co.uk
w : www.philipkelsall.com